




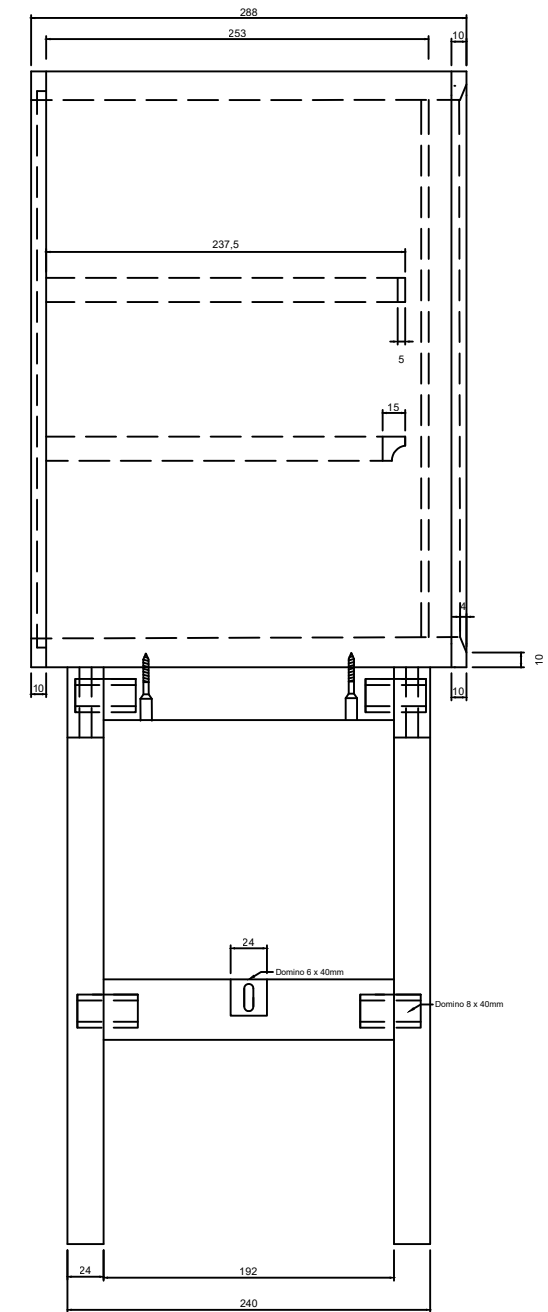



FESTOOL

 

Skill: Furniture & Cabinet making Skill 24				
Design by: Christian Notley for SKILLBUILD Nationals 2025				
Last Update:	30/08/2025	Scale:	1:5	Paper: A3 Page: 1 of 5
Drawing Number: SKILLBUILD 2025				Rev:
Description: Side Cabinet				Projection: 

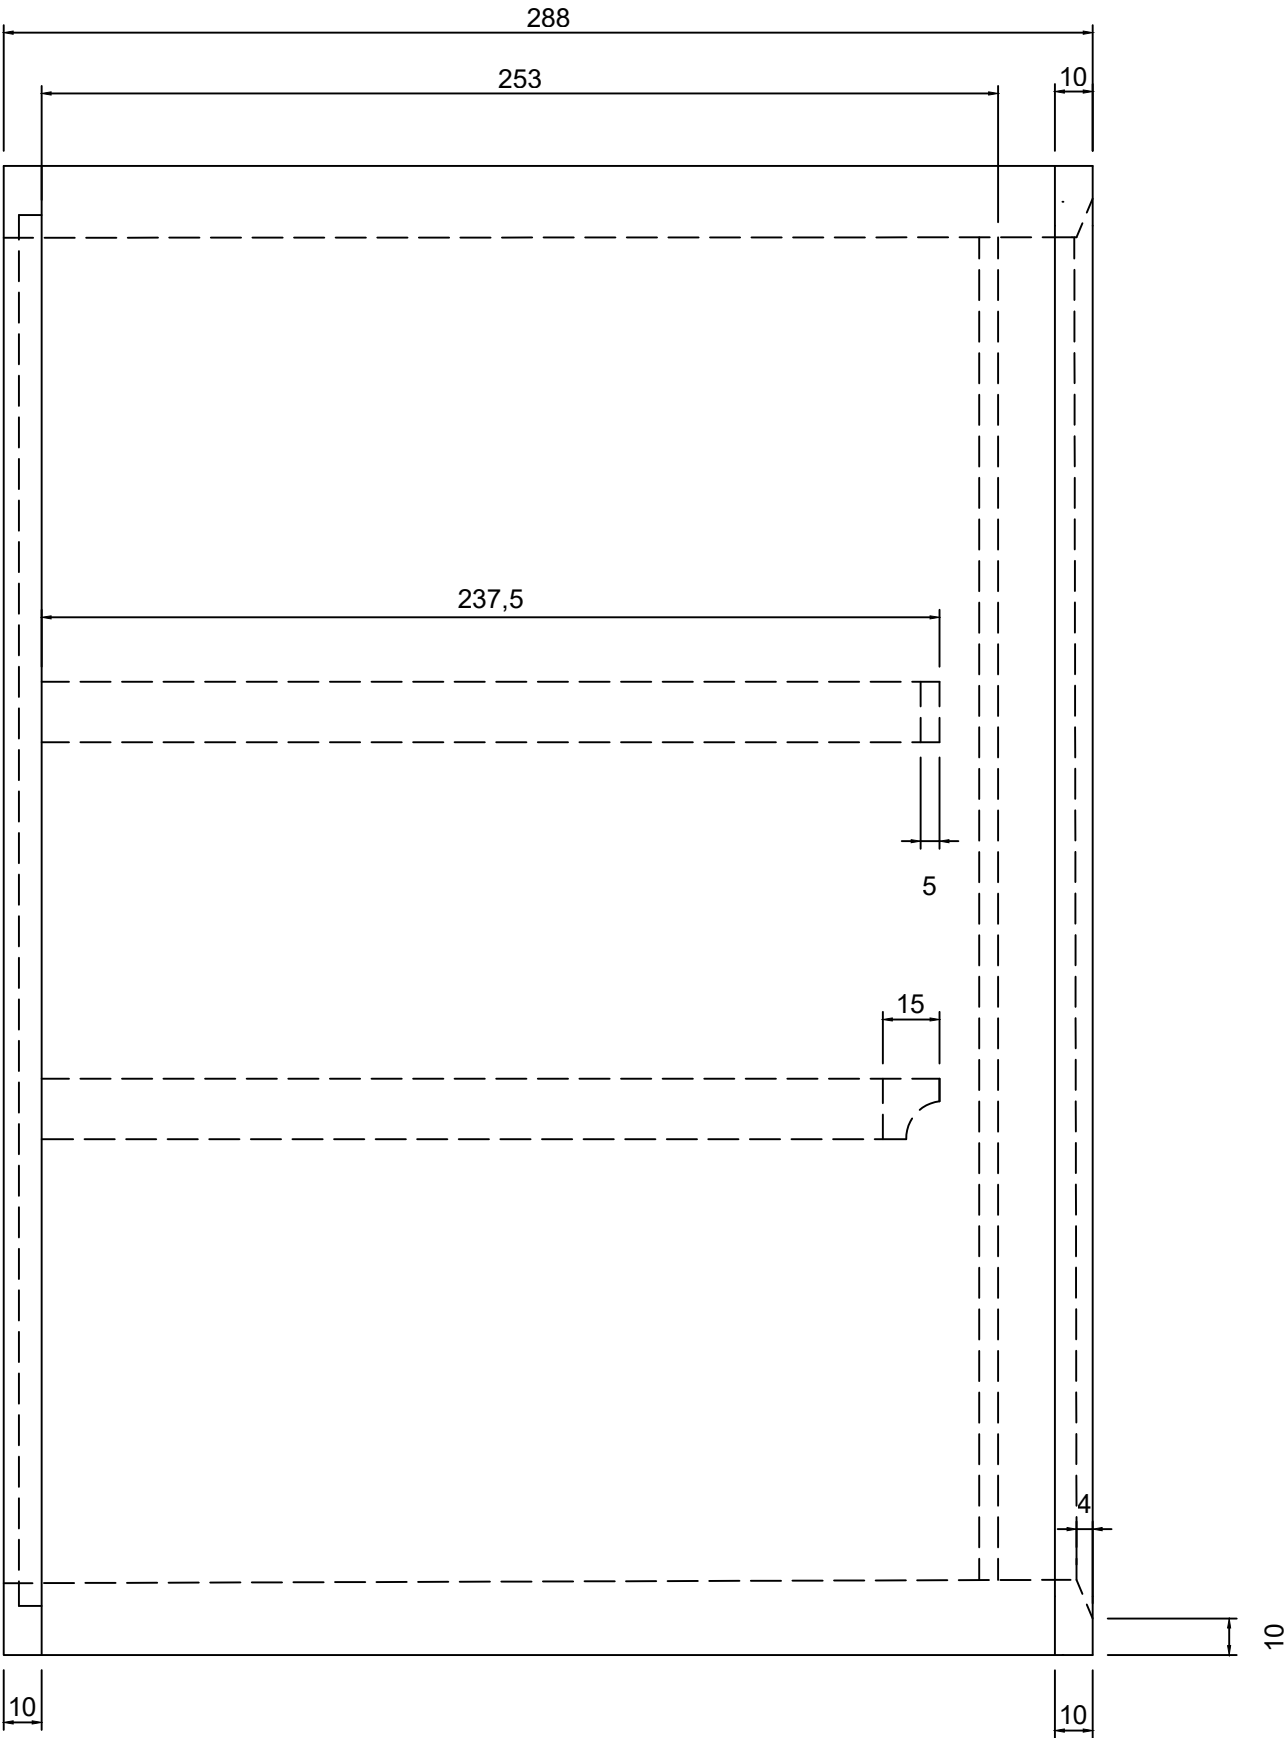


Carcass Side Elevation

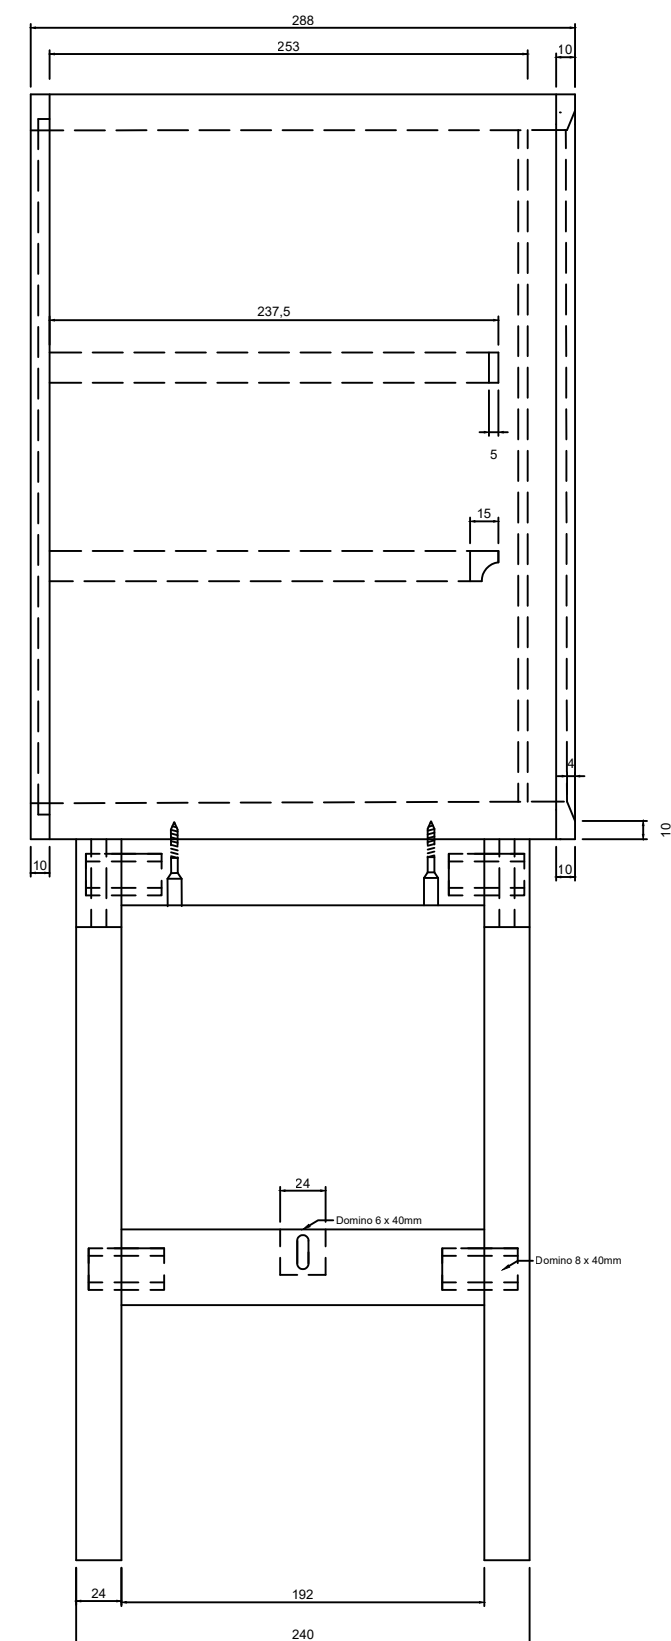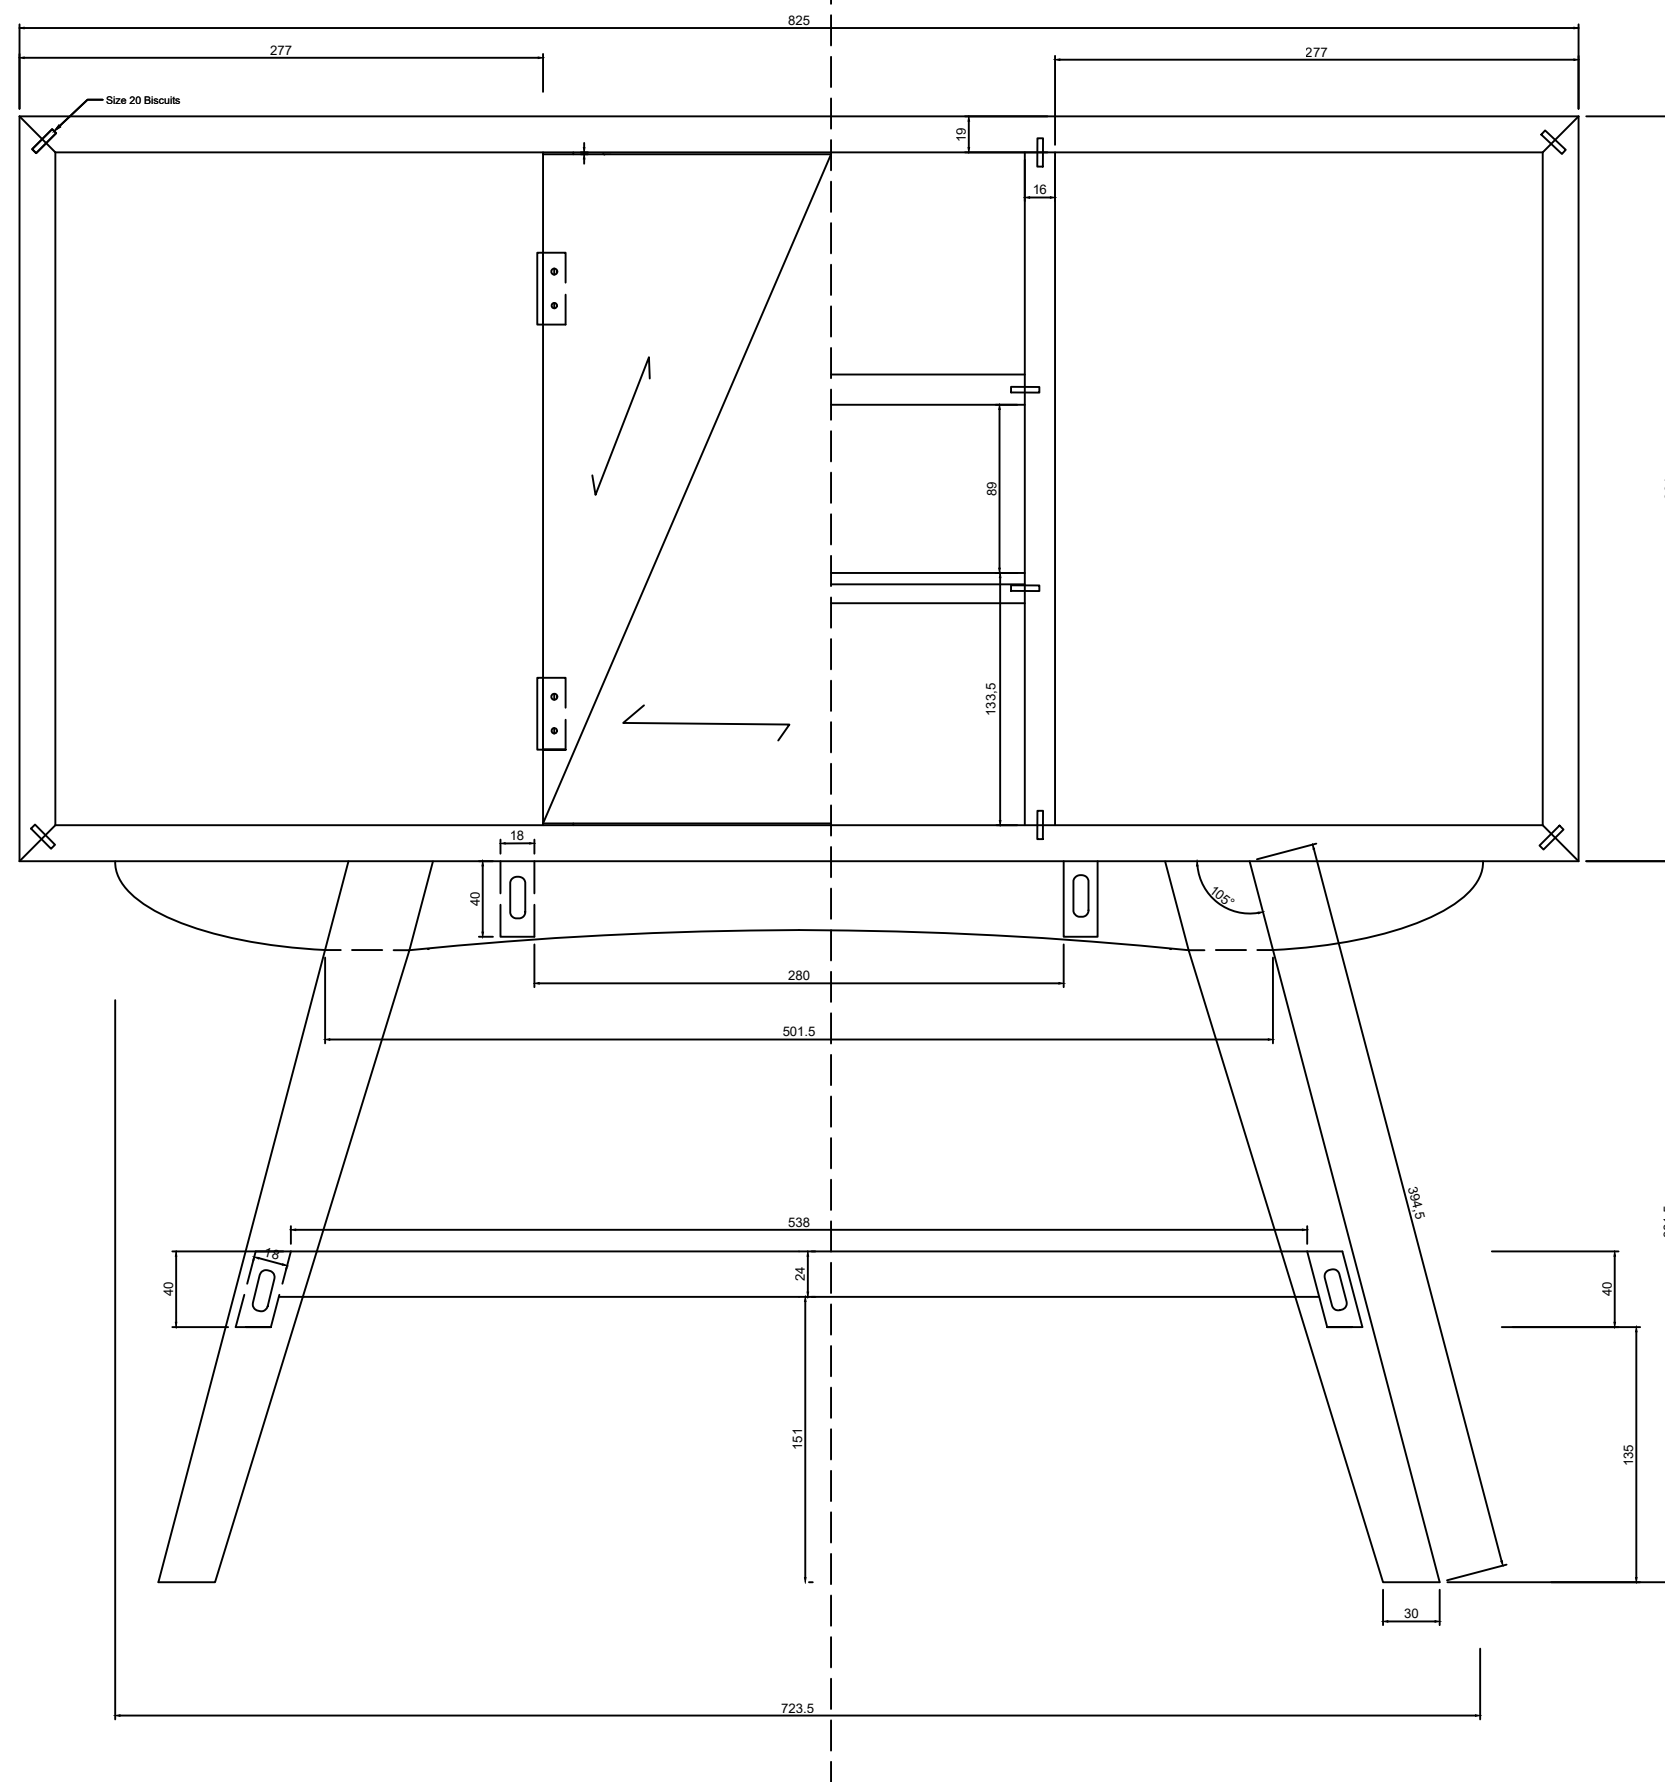

Front Elevation

FESTOOL



 DELIVERED BY CITB Test Project Proposal for Skillbuild Nationals 2025	Skill: Furniture & Cabinet making Skill 24			
	Design by: Christian Nofley for SKILLBUILD Nationals 2025			
	Last Update: 30/08/2025	Scale: 1:4	Paper: A3	Page: 1 of
	Drawing Number: SKILLBUILD 2025			Rev:
	Description: Side Cabinet			Projection: 

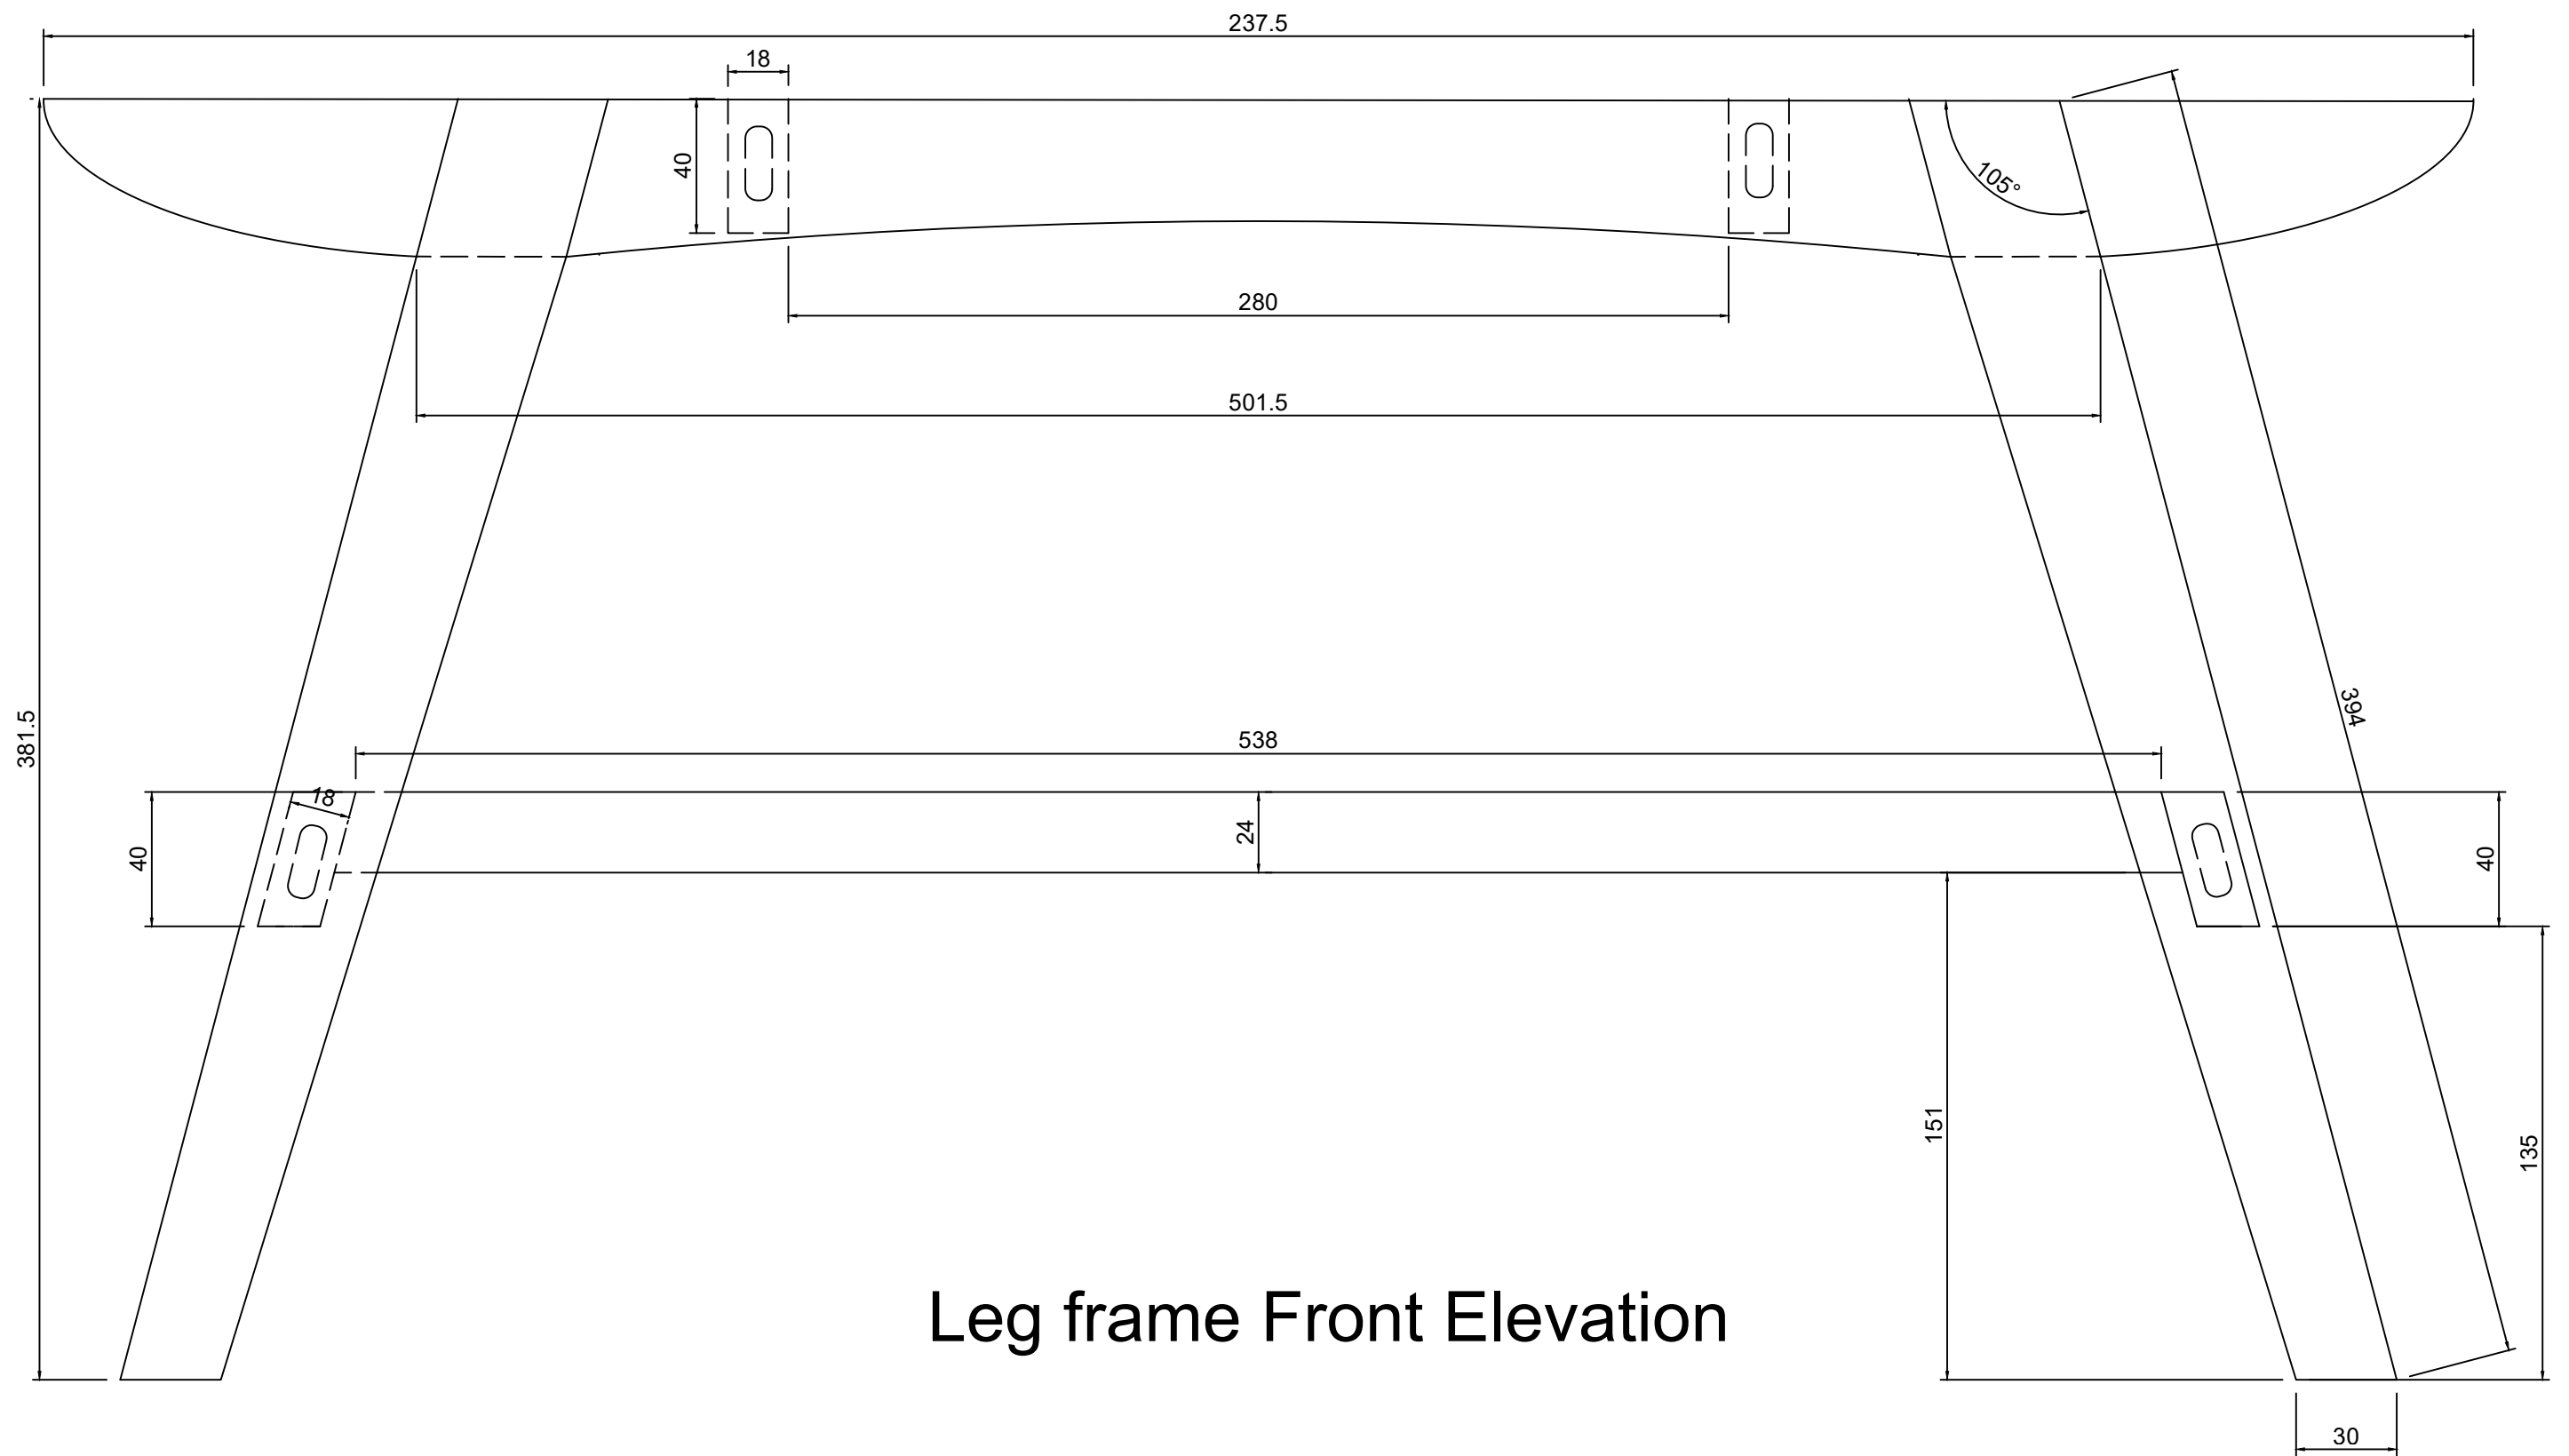

Leg frame Front Elevation


FESTOOL

 DELIVERED BY CITB. Test Project Proposal for Skillbuild Nationals 2025	Skill: Furniture & Cabinet making Skill 24			
	Design by: Christian Notley for SKILLBUILD Nationals 2025			
	Last Update: 30/08/2025	Scale: 1:3	Paper: A3	Page: 1 of 1
	Drawing Number: SKILLBUILD 2025			Rev:
	Description: Side Cabinet			Projection: 

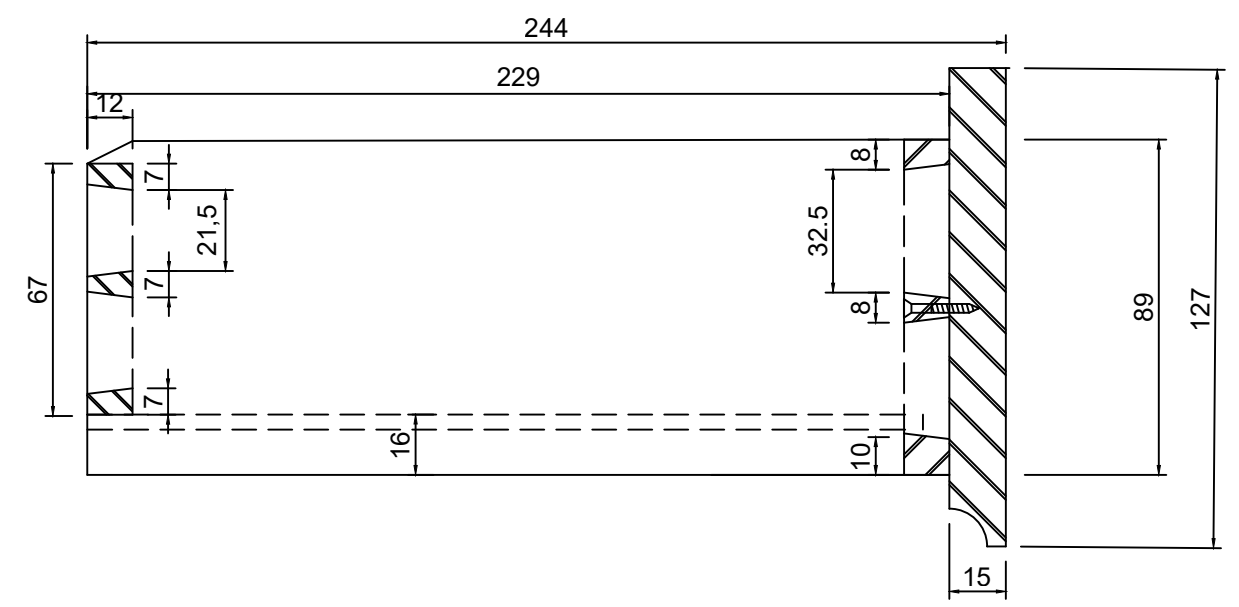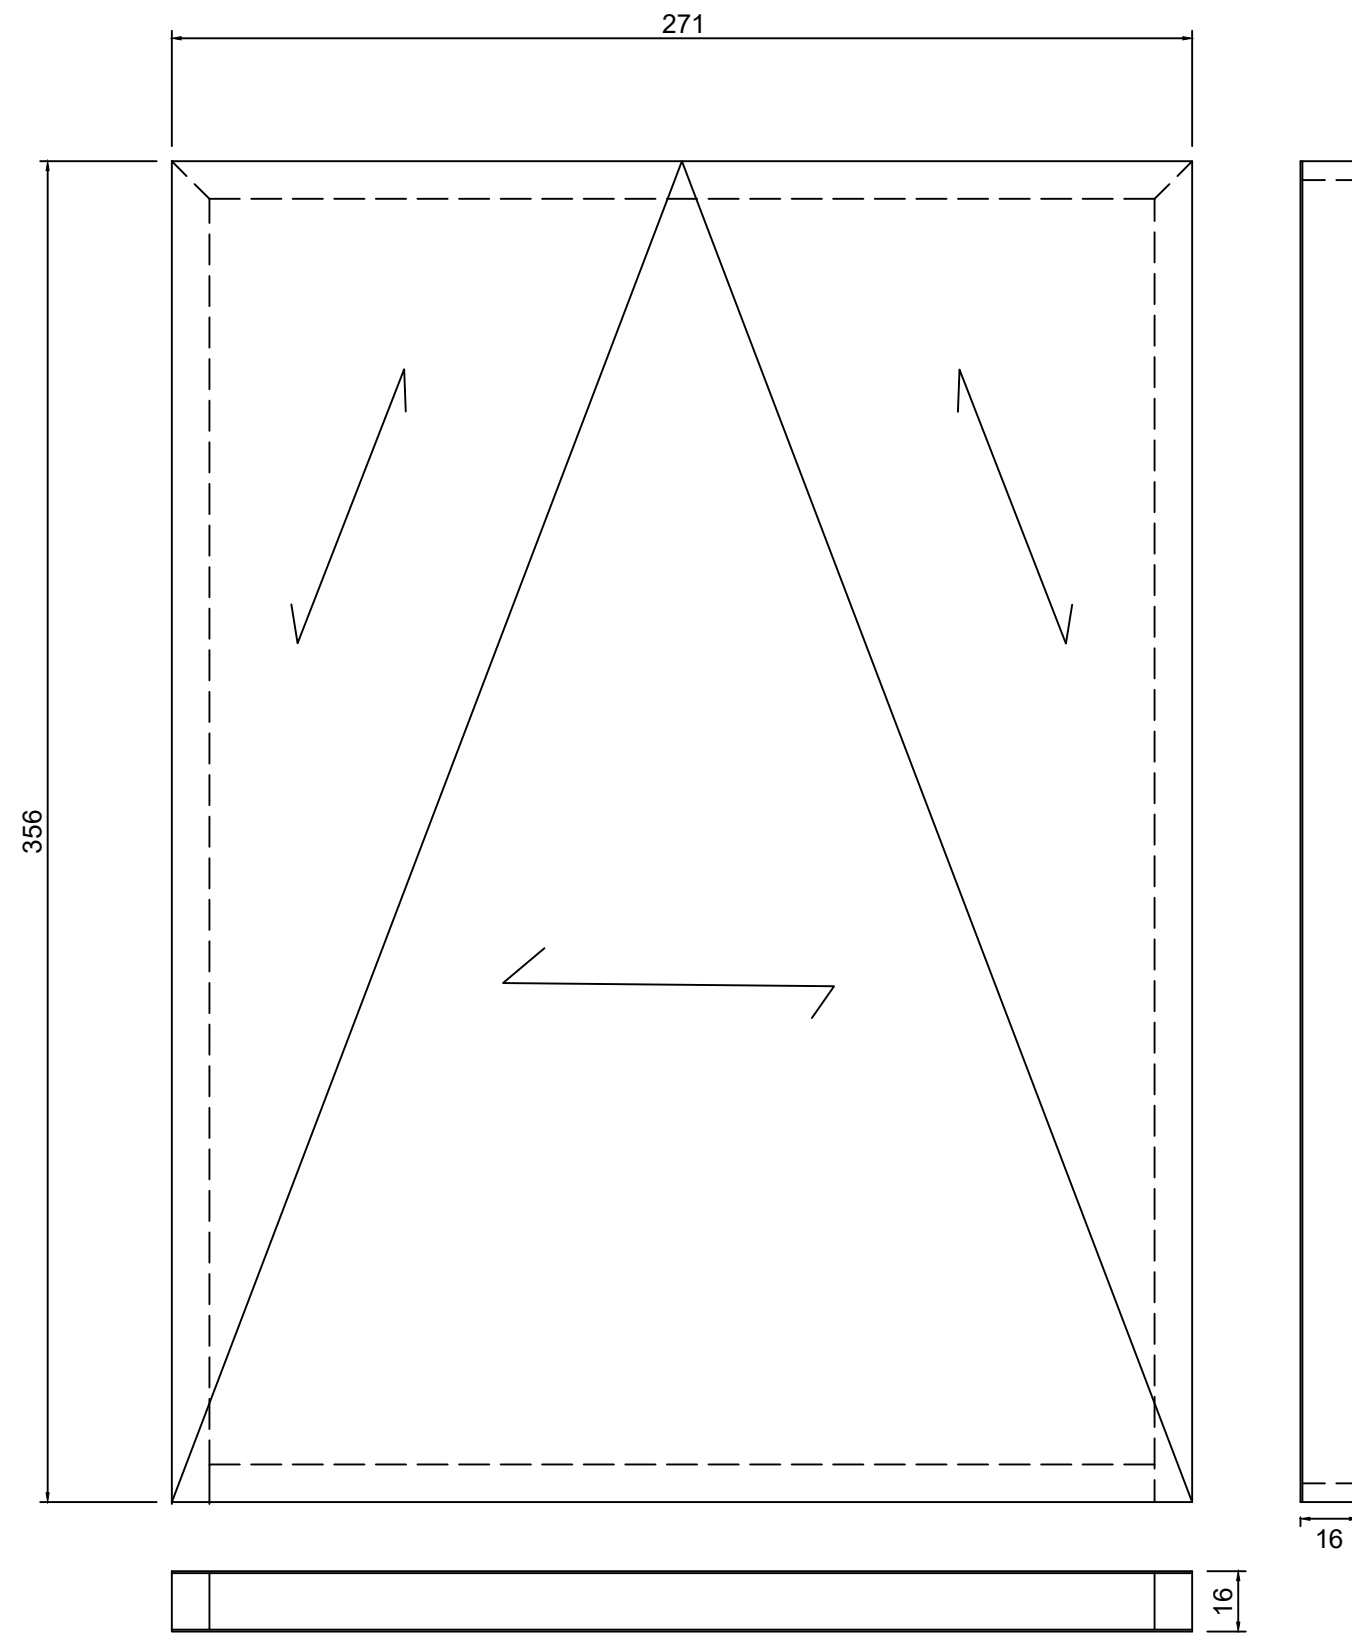

FESTOOL

 DELIVERED BY CITB Test Project Proposal for Skillbuild Nationals 2025	Skill: Furniture & Cabinet making Skill 24			
	Design by: Christian Notley for SKILLBUILD Nationals 2025			
	Last Update: 30/08/2025	Scale: 1:2	Paper: A3	Page: 1 of 1
	Drawing Number: SKILLBUILD 2025			Rev:
	Description: Side Cabinet			Projection: 

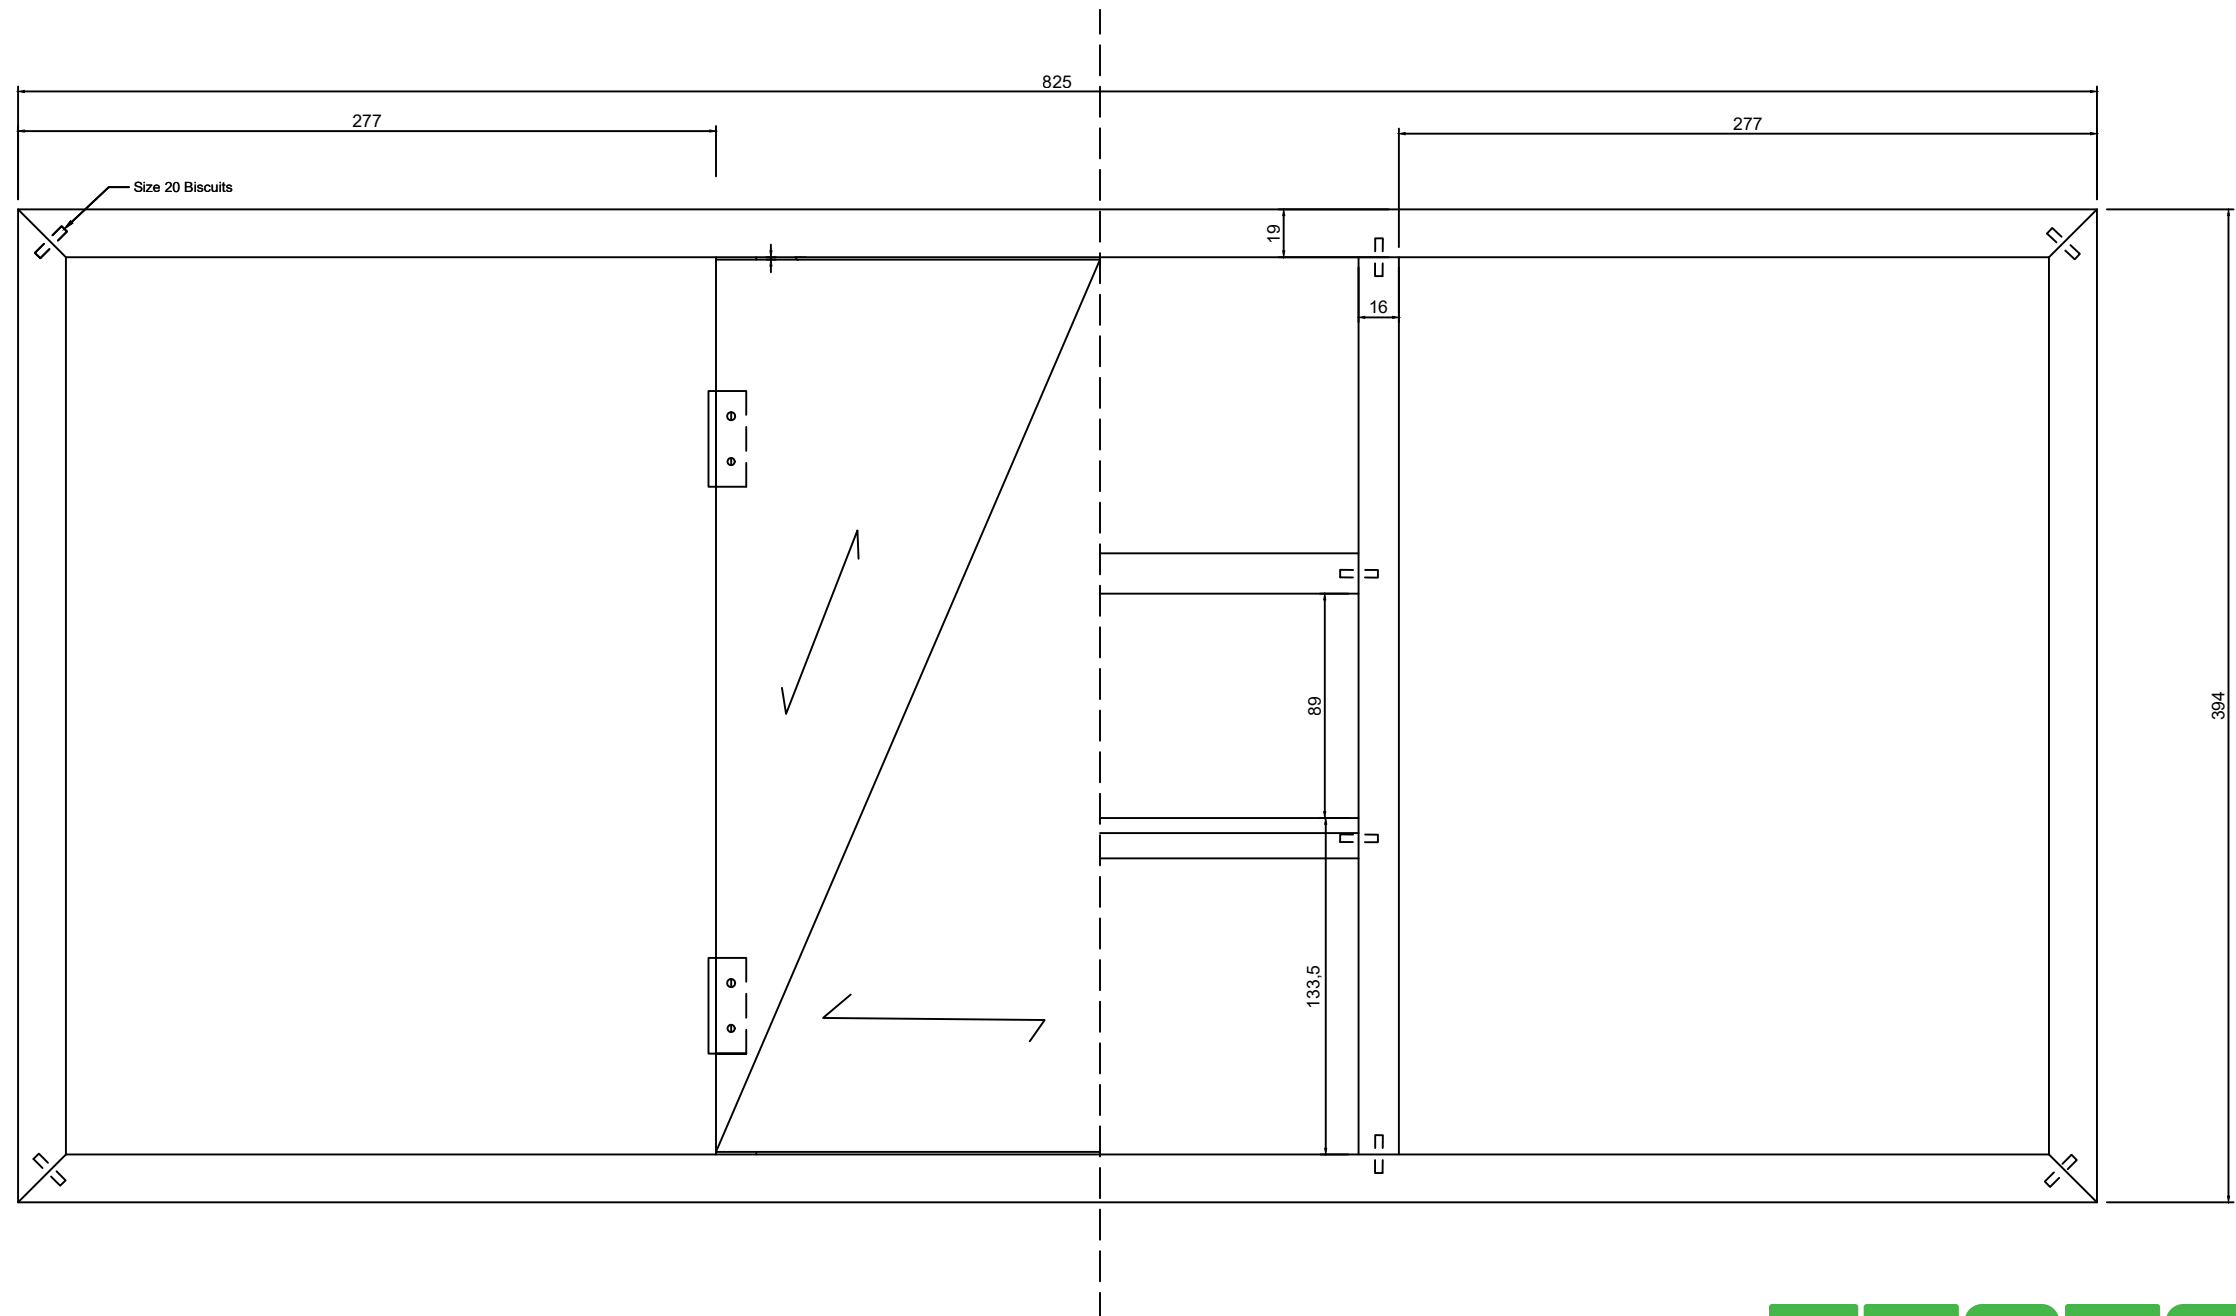


Carcass Front Elevation

FESTOOL



Test Project Proposal for
Skillbuild Nationals 2025


Skill: Furniture & Cabinet making Skill 24				
Design by: Christian Notley for SKILLBUILD Nationals 2025				
Last Update: 30/08/2025	Scale: 1:3	Paper: A3	Page: 1 of	Rev:
Drawing Number: SKILLBUILD 2025				Rev:
Description: Side Cabinet				Projection:

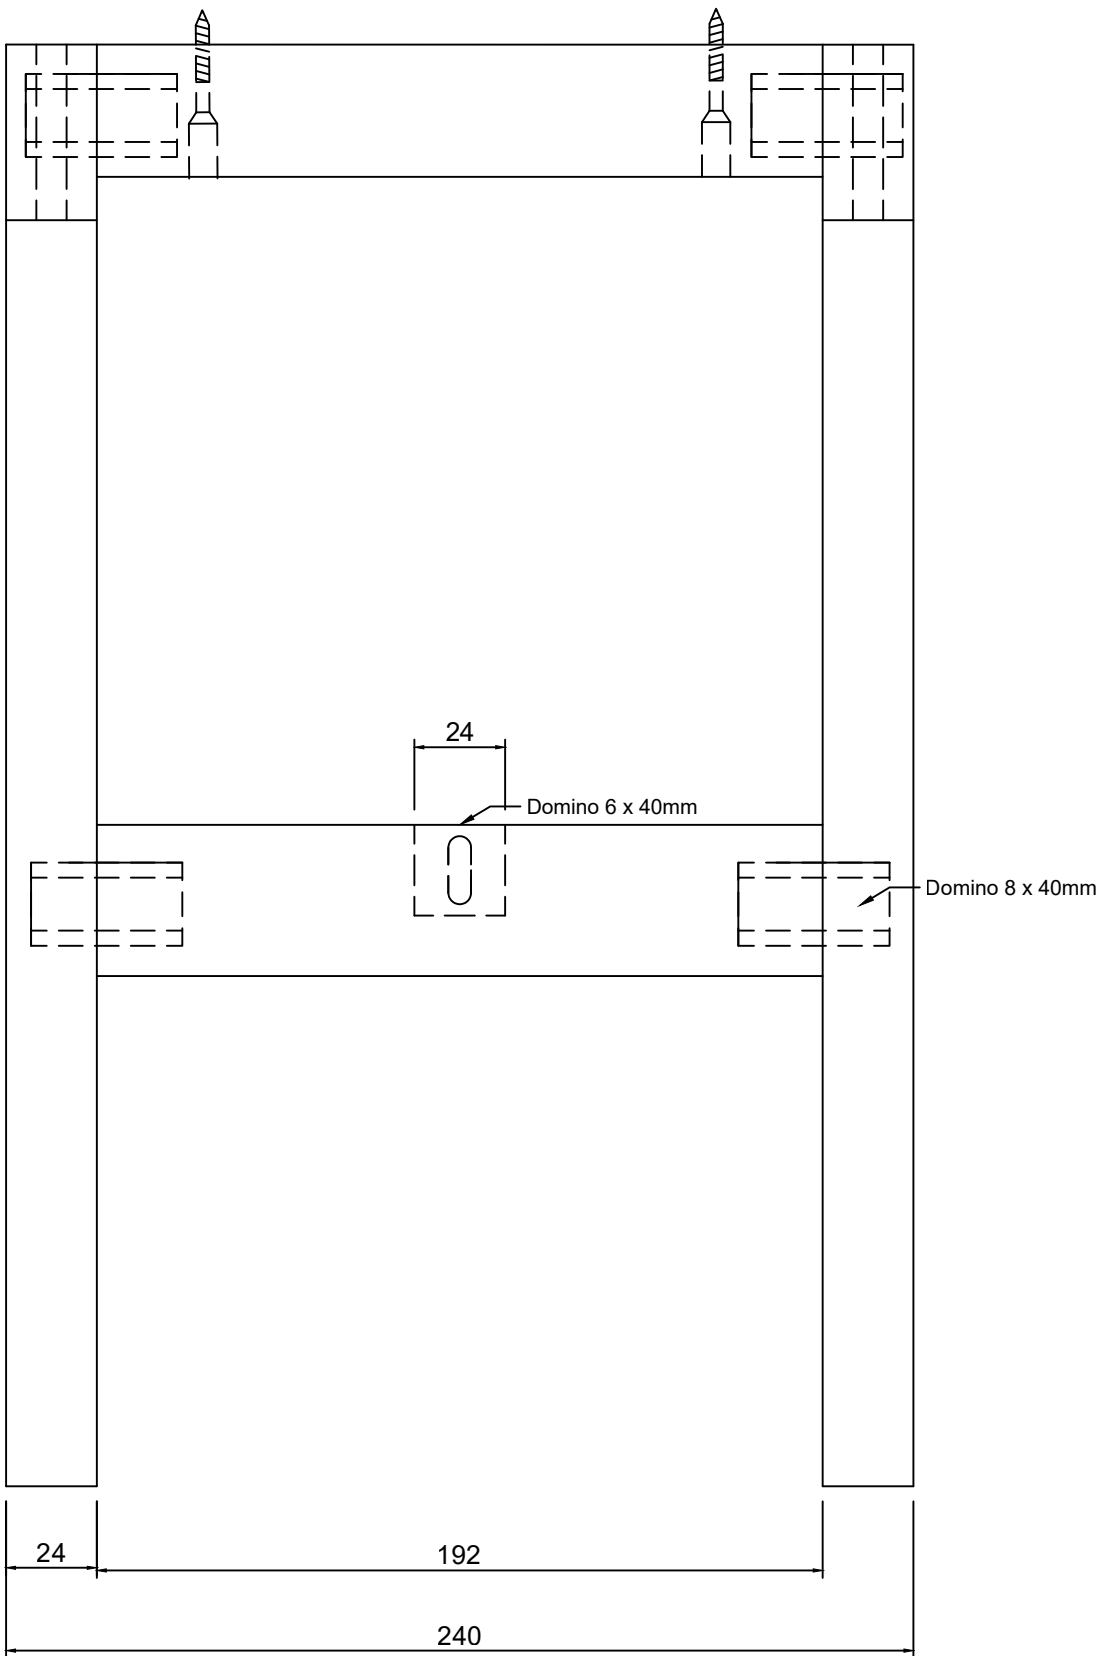

Legframe Side Elevation

FESTOOL

SKILLBUILD DELIVERED BY CITB Test Project Proposal for Skillbuild Nationals 2025	Skill: Furniture & Cabinet making Skill 24			
	Design by: Christian Notley for SKILLBUILD Nationals 2025			
	Last Update:	30/08/2025	Scale: 1:2	Paper: A3
	Drawing Number: SKILLBUILD 2025			Page: 1 of 1
	Description: Side Cabinet			Rev: Projection:

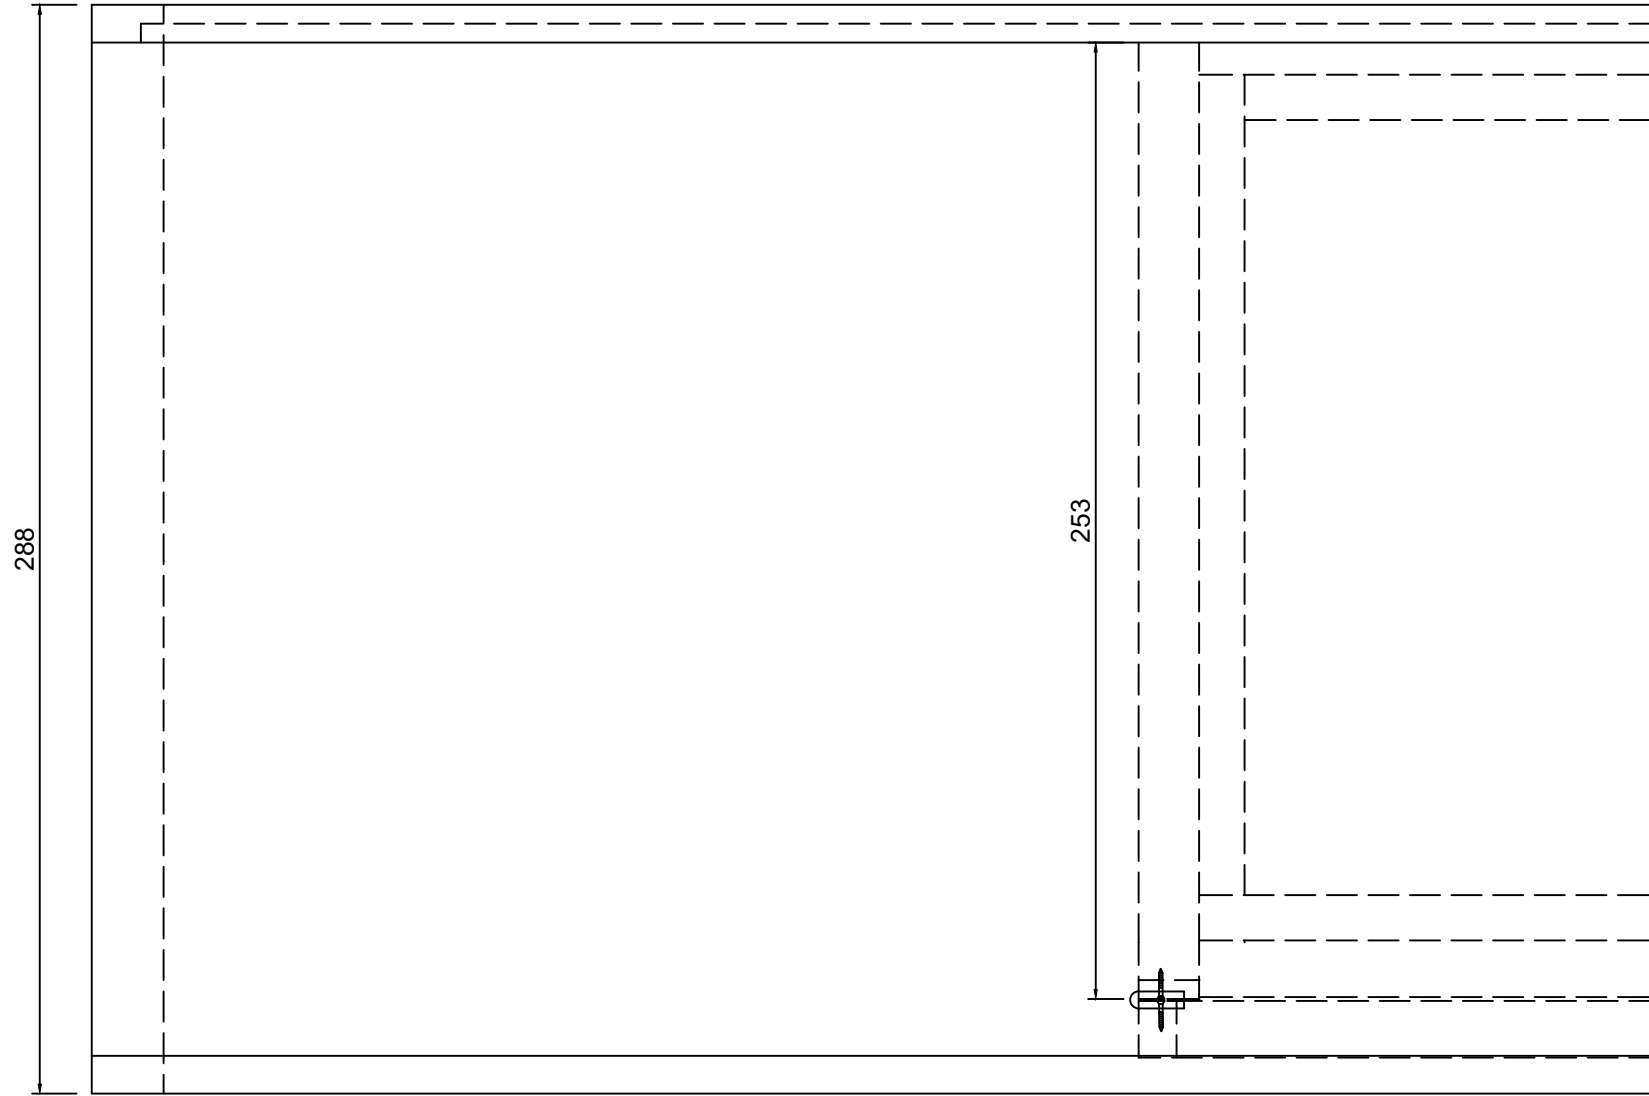

Plan split view

FESTOOL

 DELIVERED BY CITB Test Project Proposal for Skillbuild Nationals 2025	Skill: Furniture & Cabinet making Skill 24				
	Design by: Christian Notley for SKILLBUILD Nationals 2025				
	Last Update:	30/08/2025	Scale:	1:2	Paper: A3
	Page: 1 of 1				Rev:
	Drawing Number: SKILLBUILD 2025				
Description: Side Cabinet				Projection: 	