SAIL DETAIL

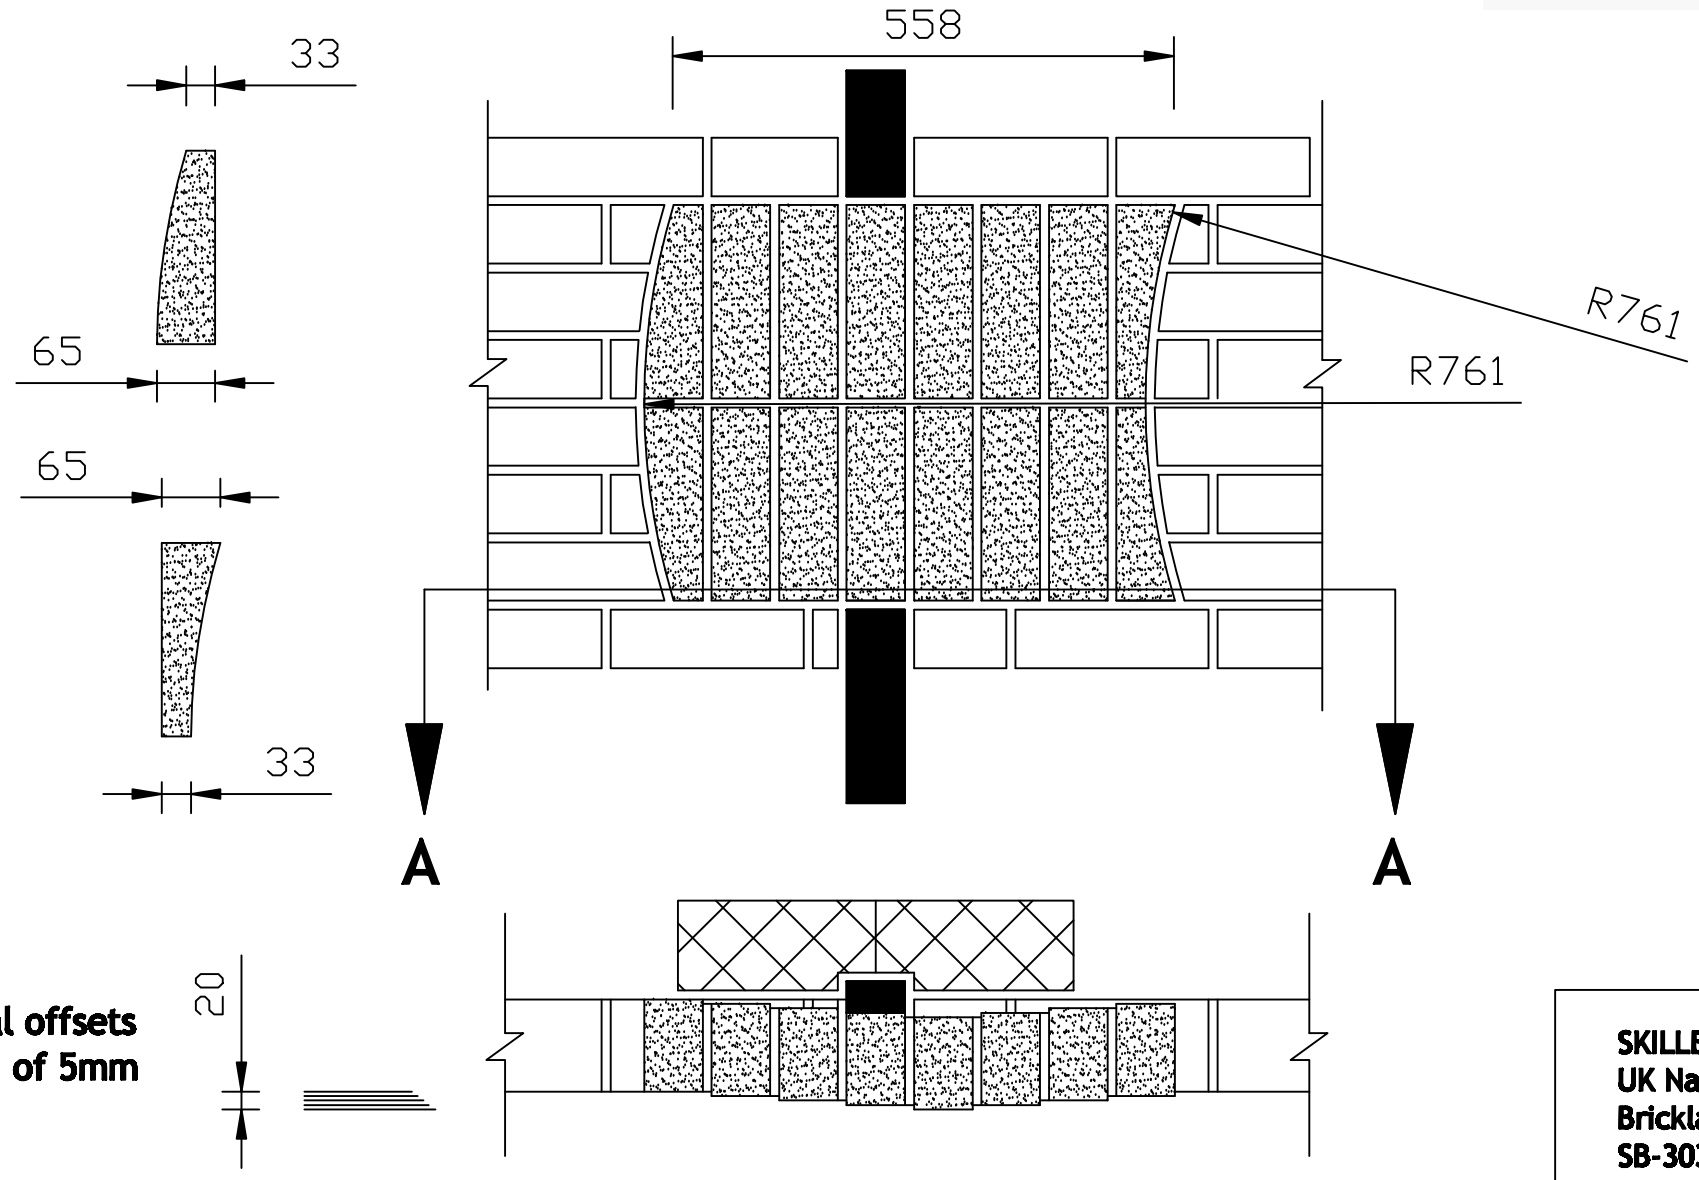

SECTION A-A

SKILLBUILD 2018
UK National Final
Bricklaying
SB-303/5-NF-BRK
07-07-2018
Drawn By: Jon Mellor