




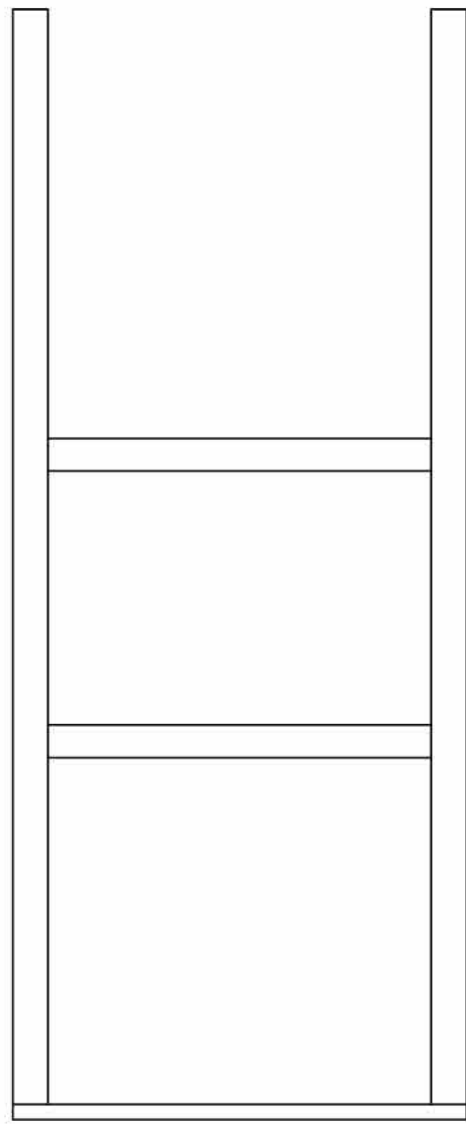


END ELEVATION

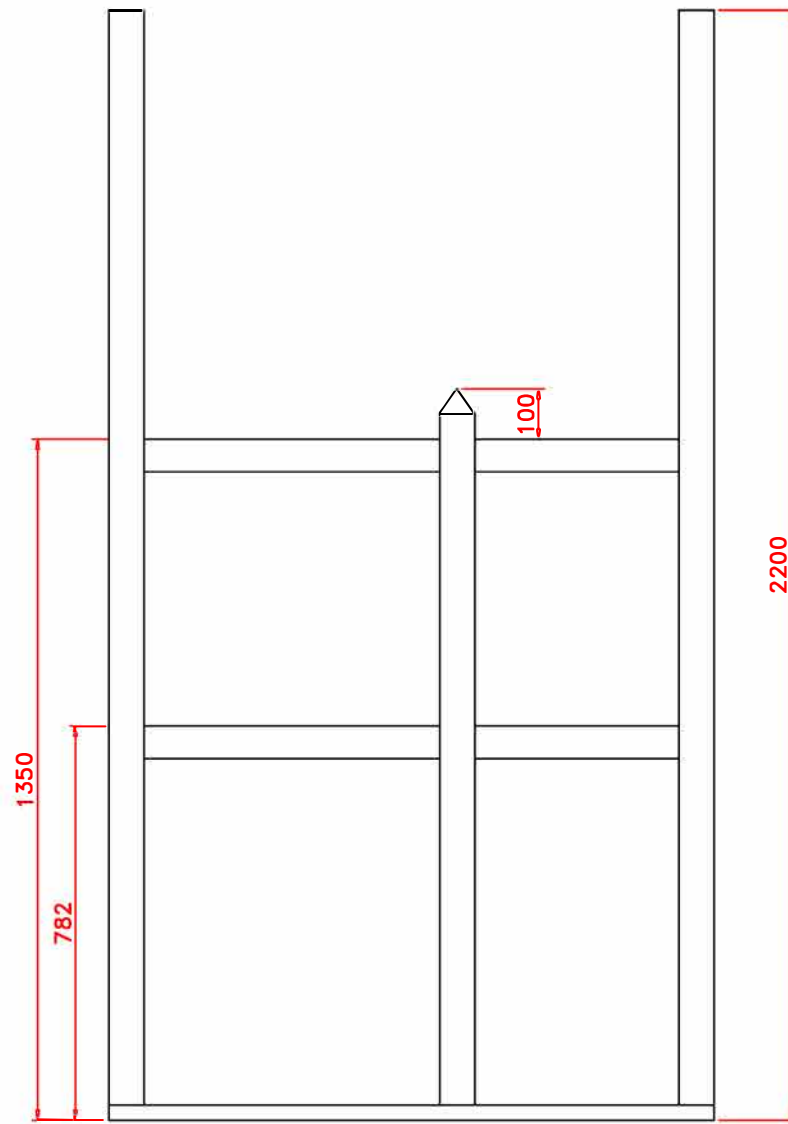


ELEVATION

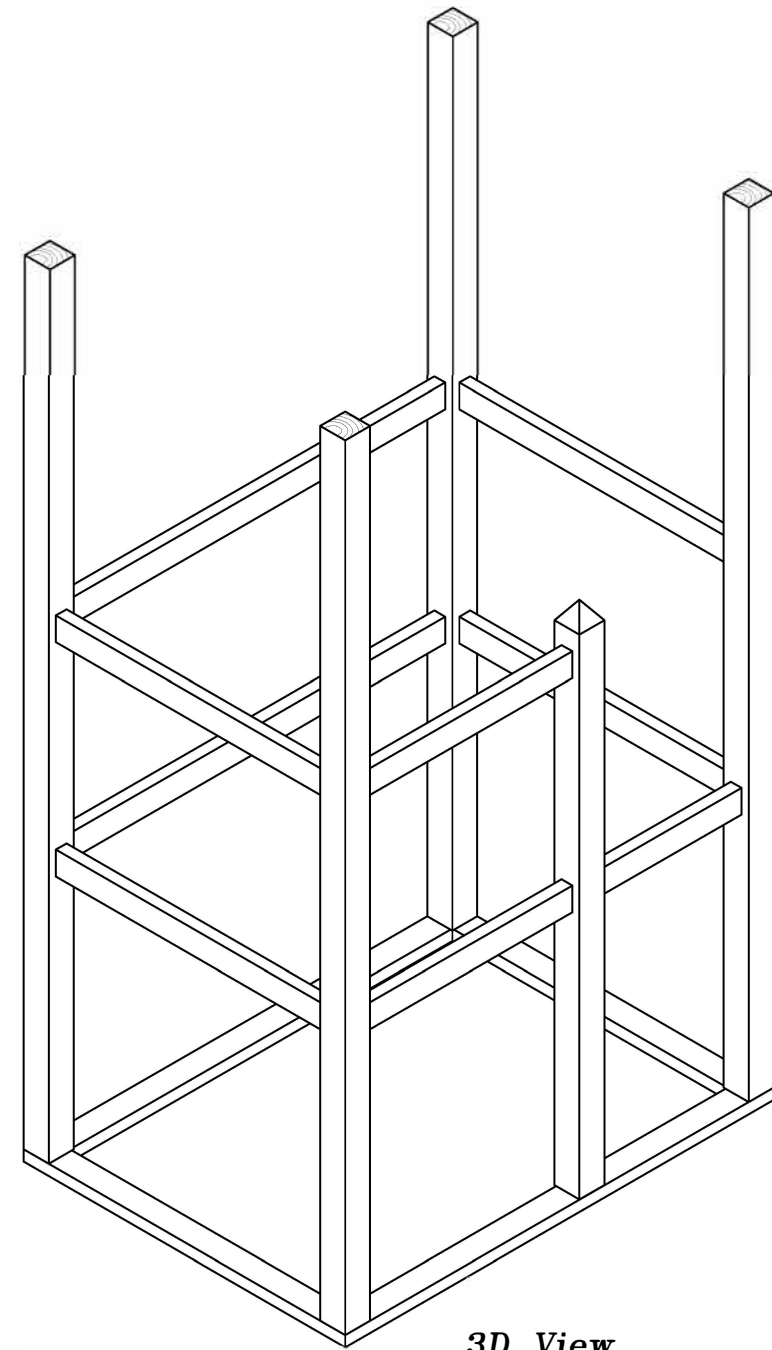

3D View

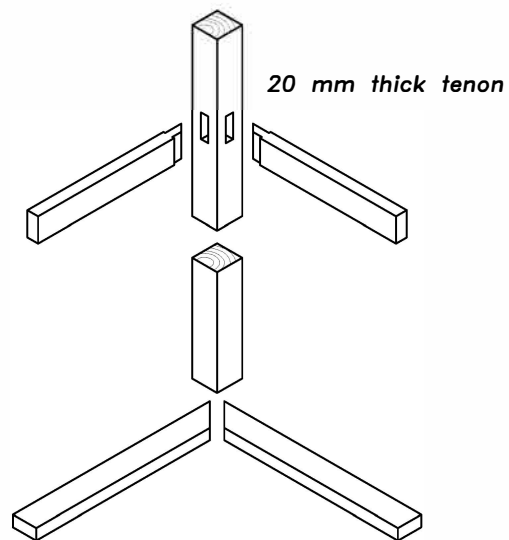

Rail Joint Detail

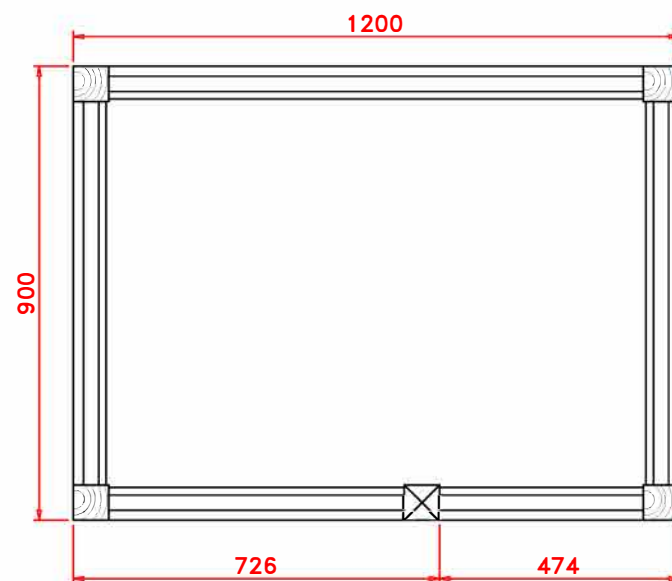

PLAN

FESTOOL

SKILLBUILD
DELIVERED BY CITB

SkillBuild National Finals 2025


CARPENTRY
Module 1 – Frame

SCALE: 1:12


Drawing No SB25/1

Drawn by Pat Phillips


patphillips111@gmail.com

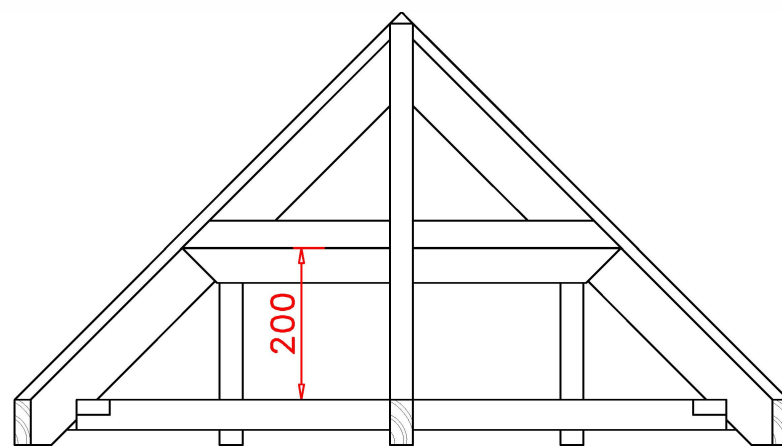


END ELEVATION

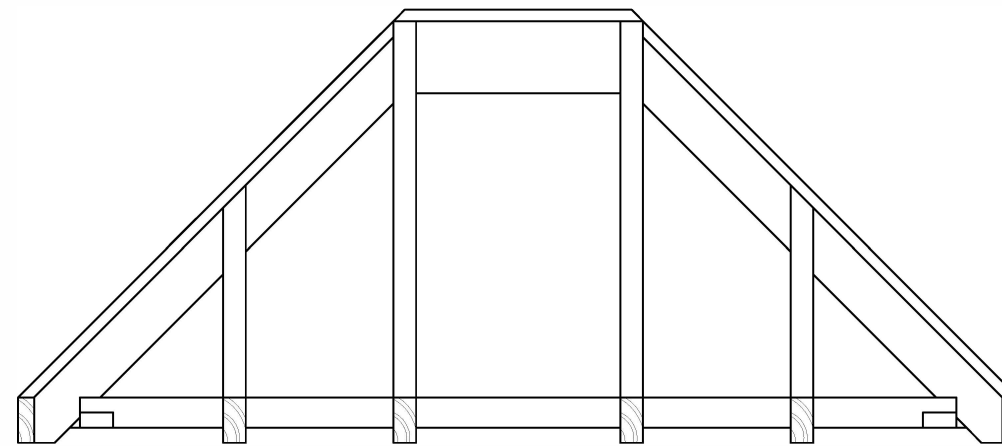


ELEVATION

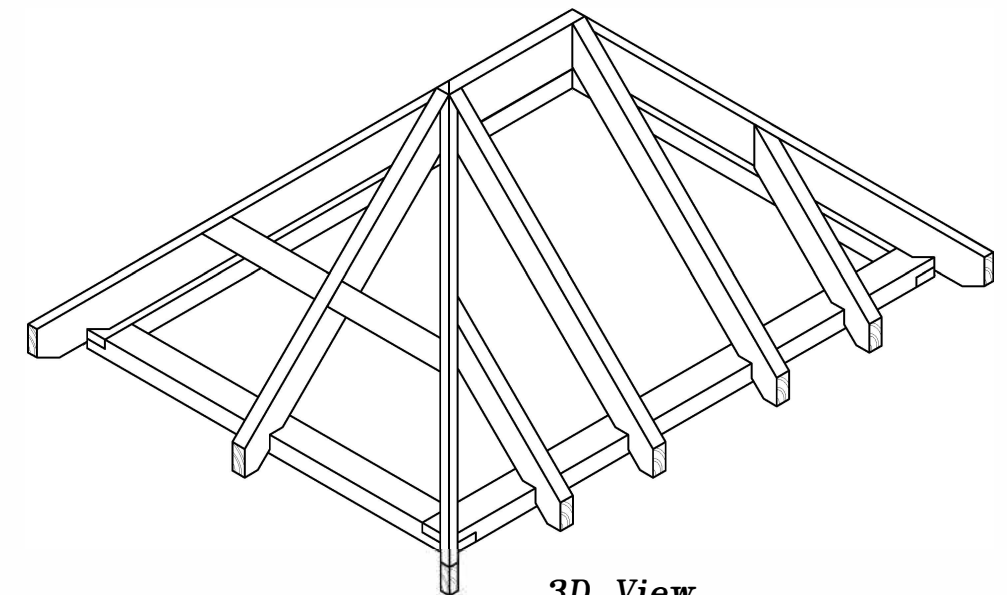



3D View

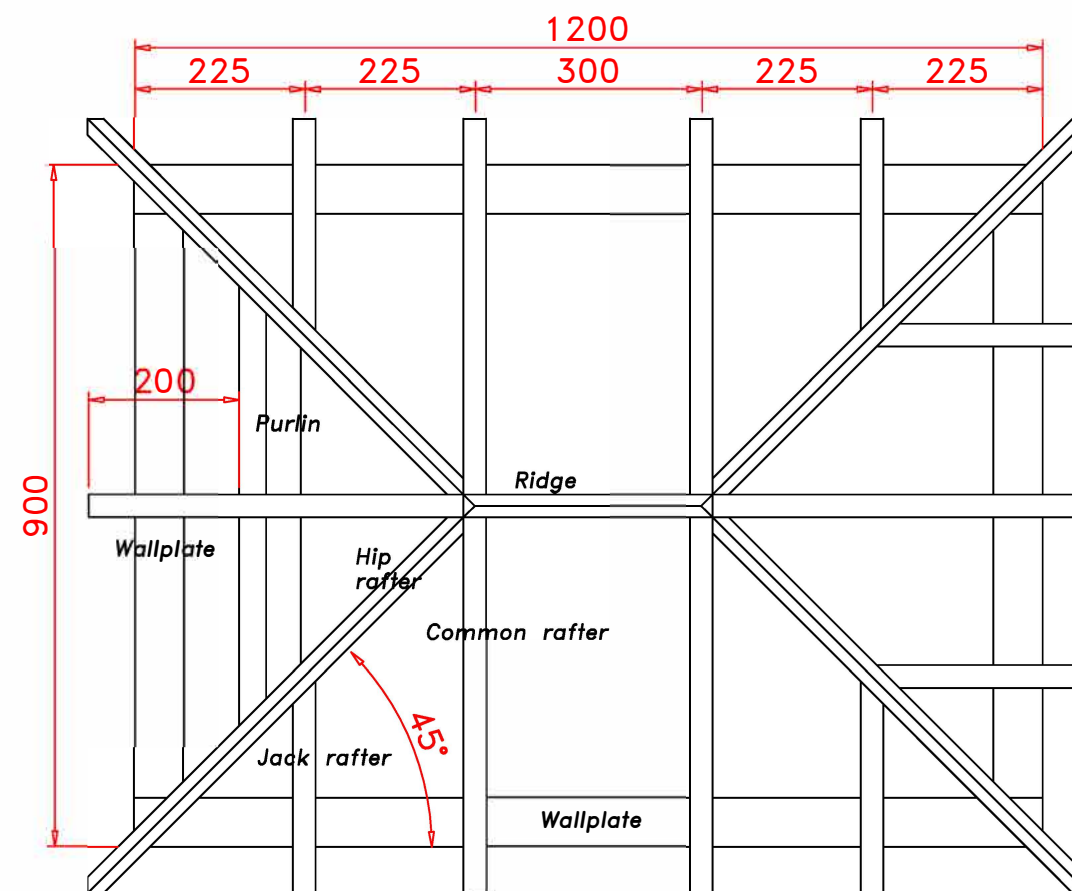


PLAN

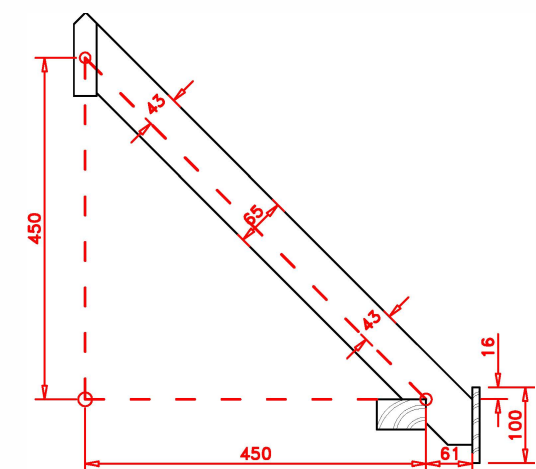


Common rafter dimensions

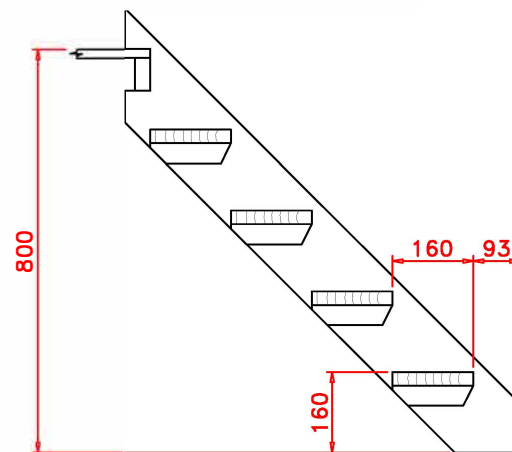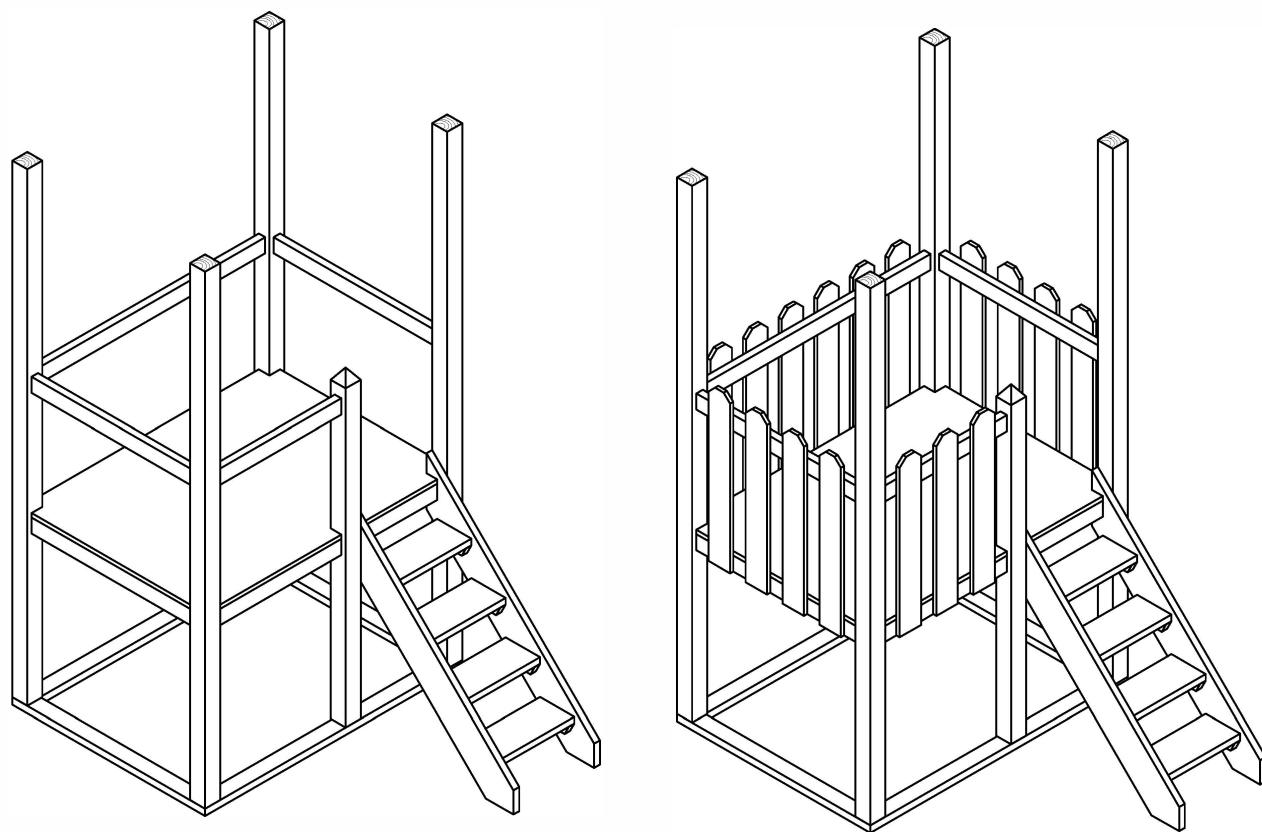


Steps detail

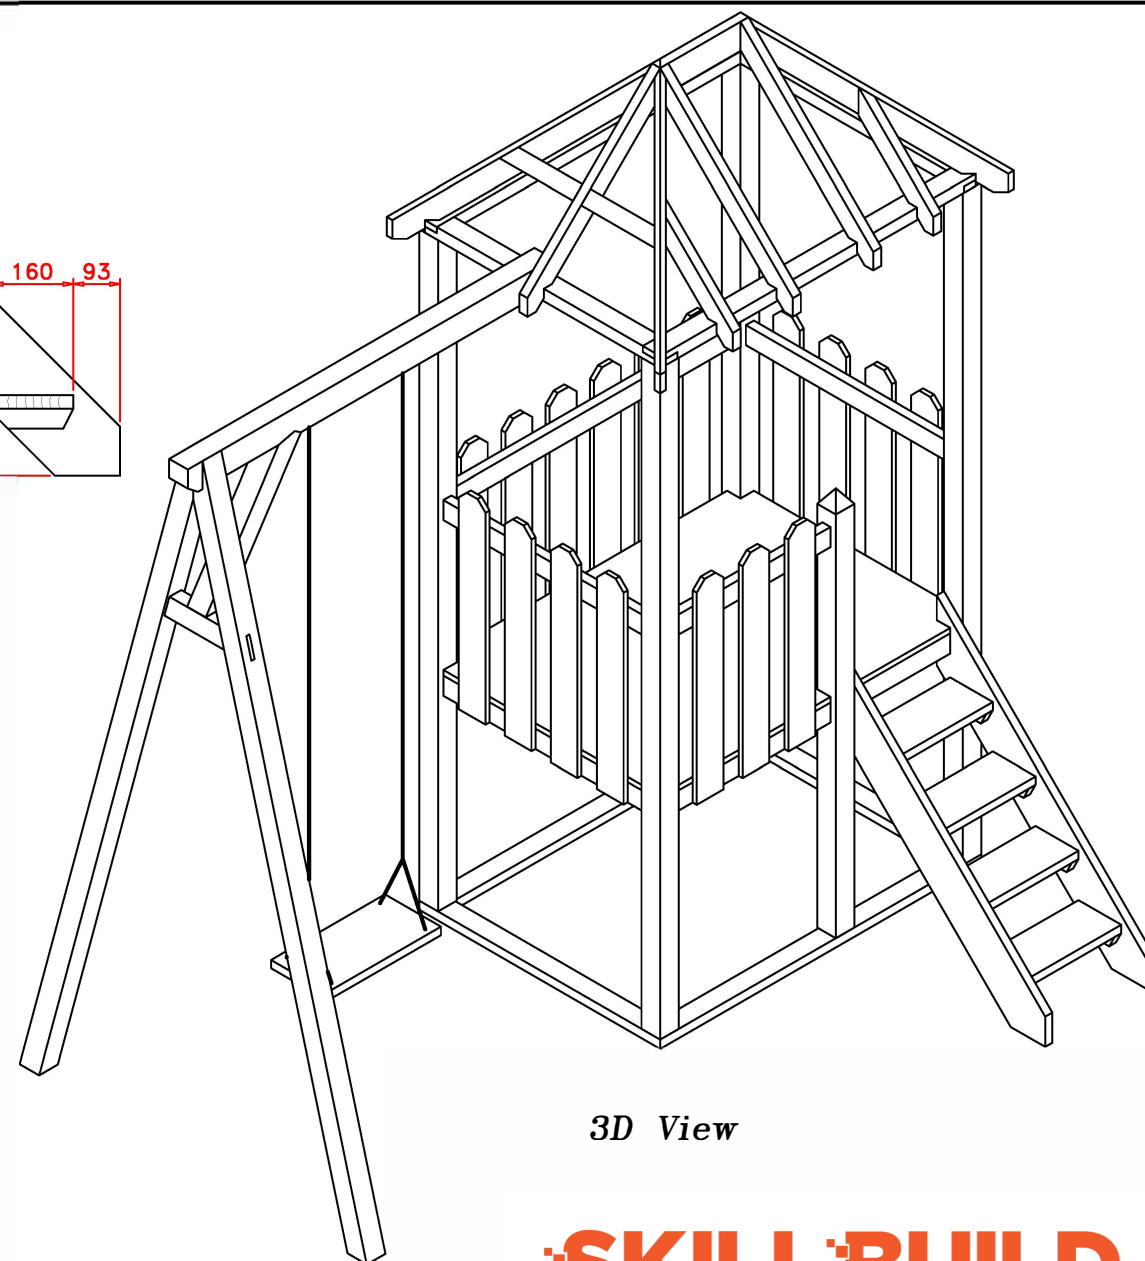

3D View

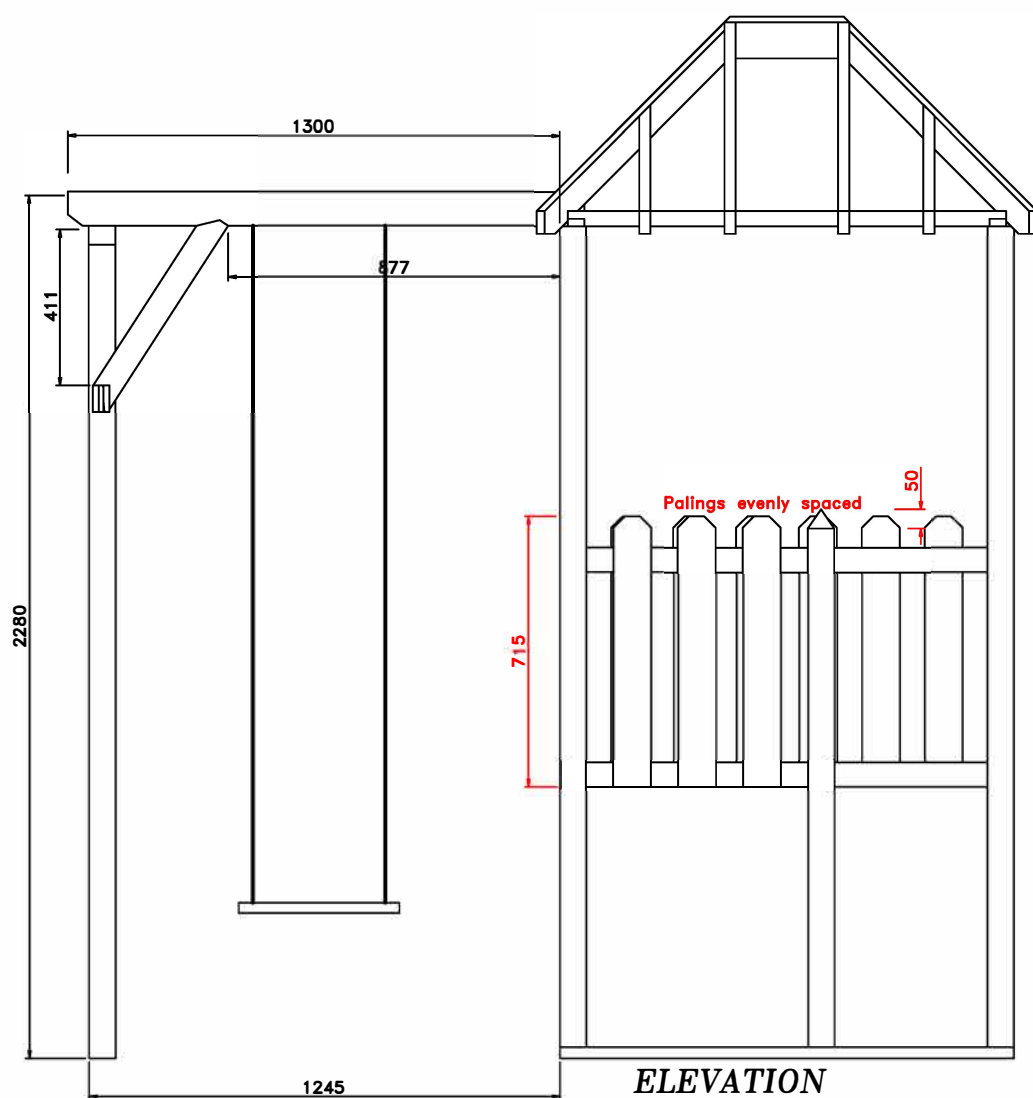

ELEVATION

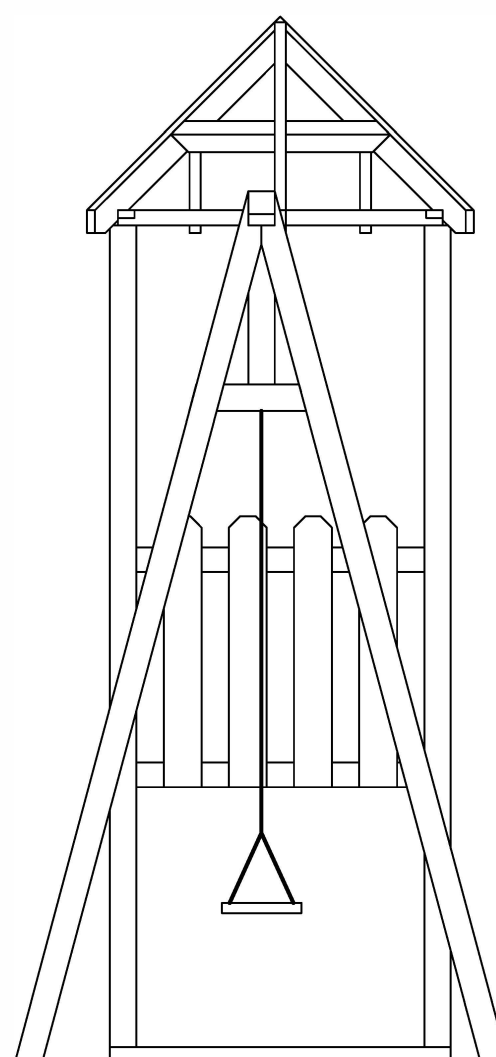

END ELEVATION

SKILLBUILD
DELIVERED BY CITB

FESTOOL

SKILLBUILD

SkillBuild National Finals 2025

CARPENTRY Module 3

Pailings Steps & Swing

SCALE: 1:16

Drawing No SB25/3

Drawn by Pat Phillips

patphillips111@gmail.com

