




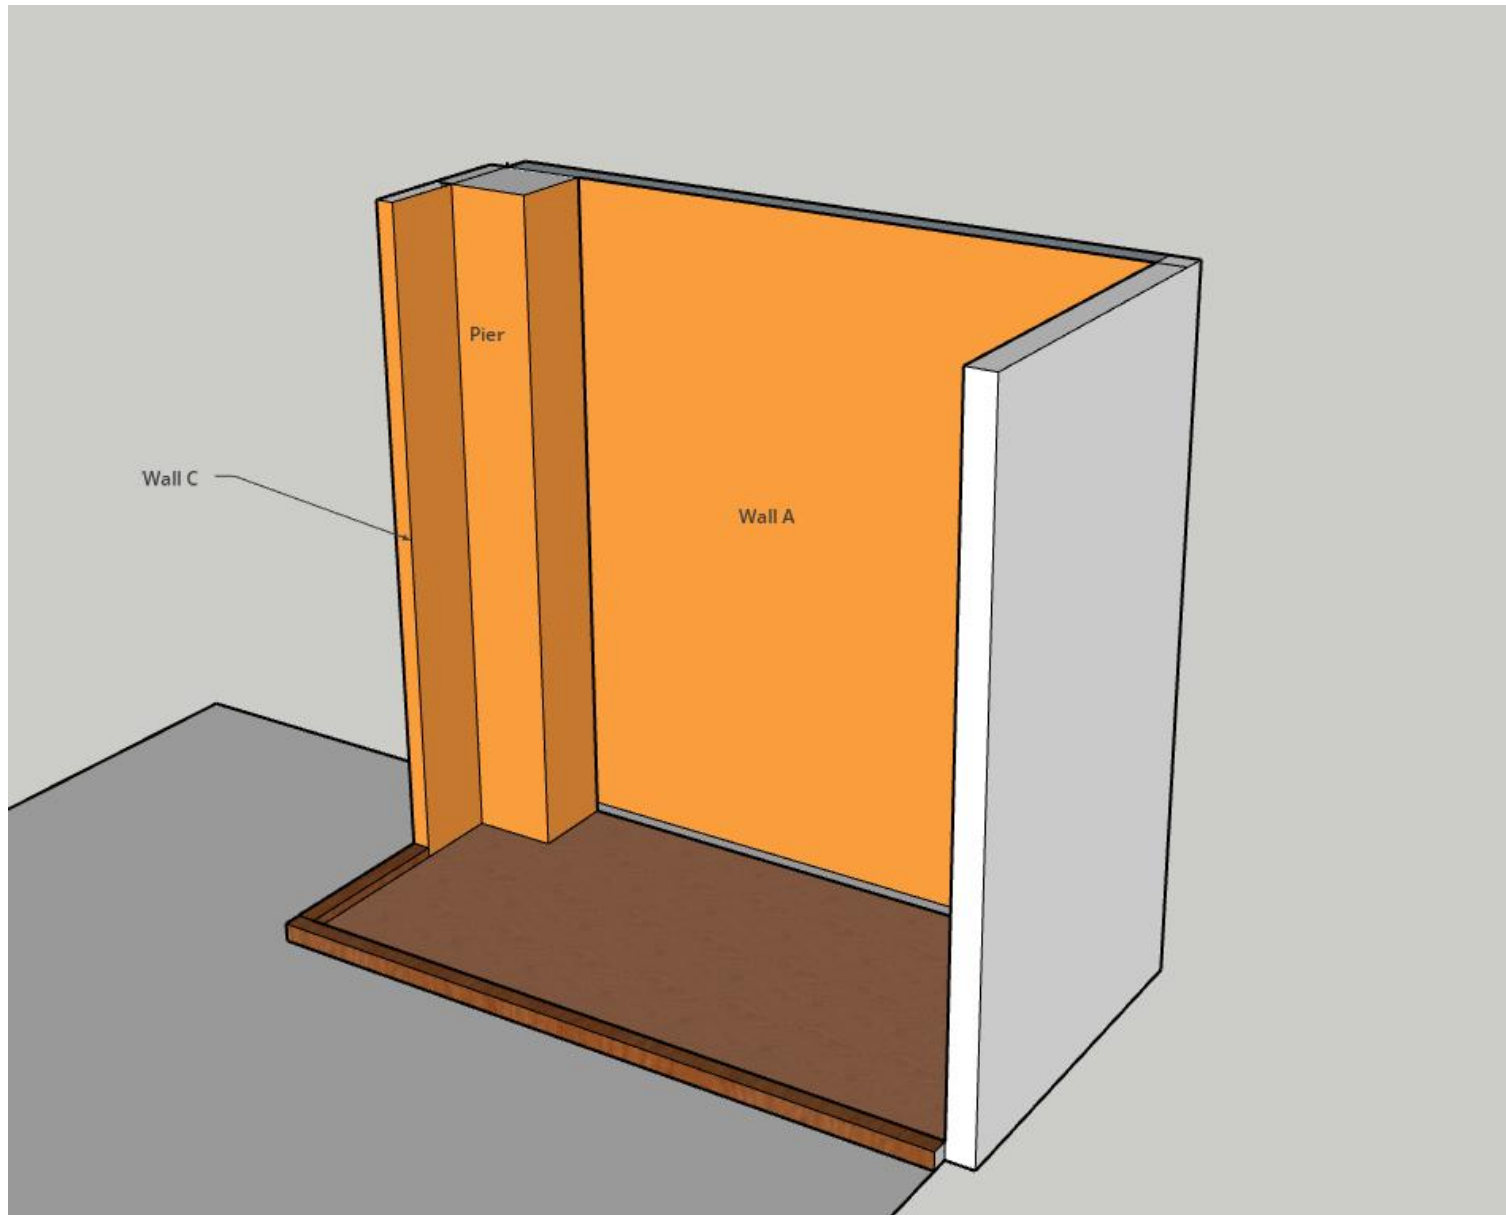


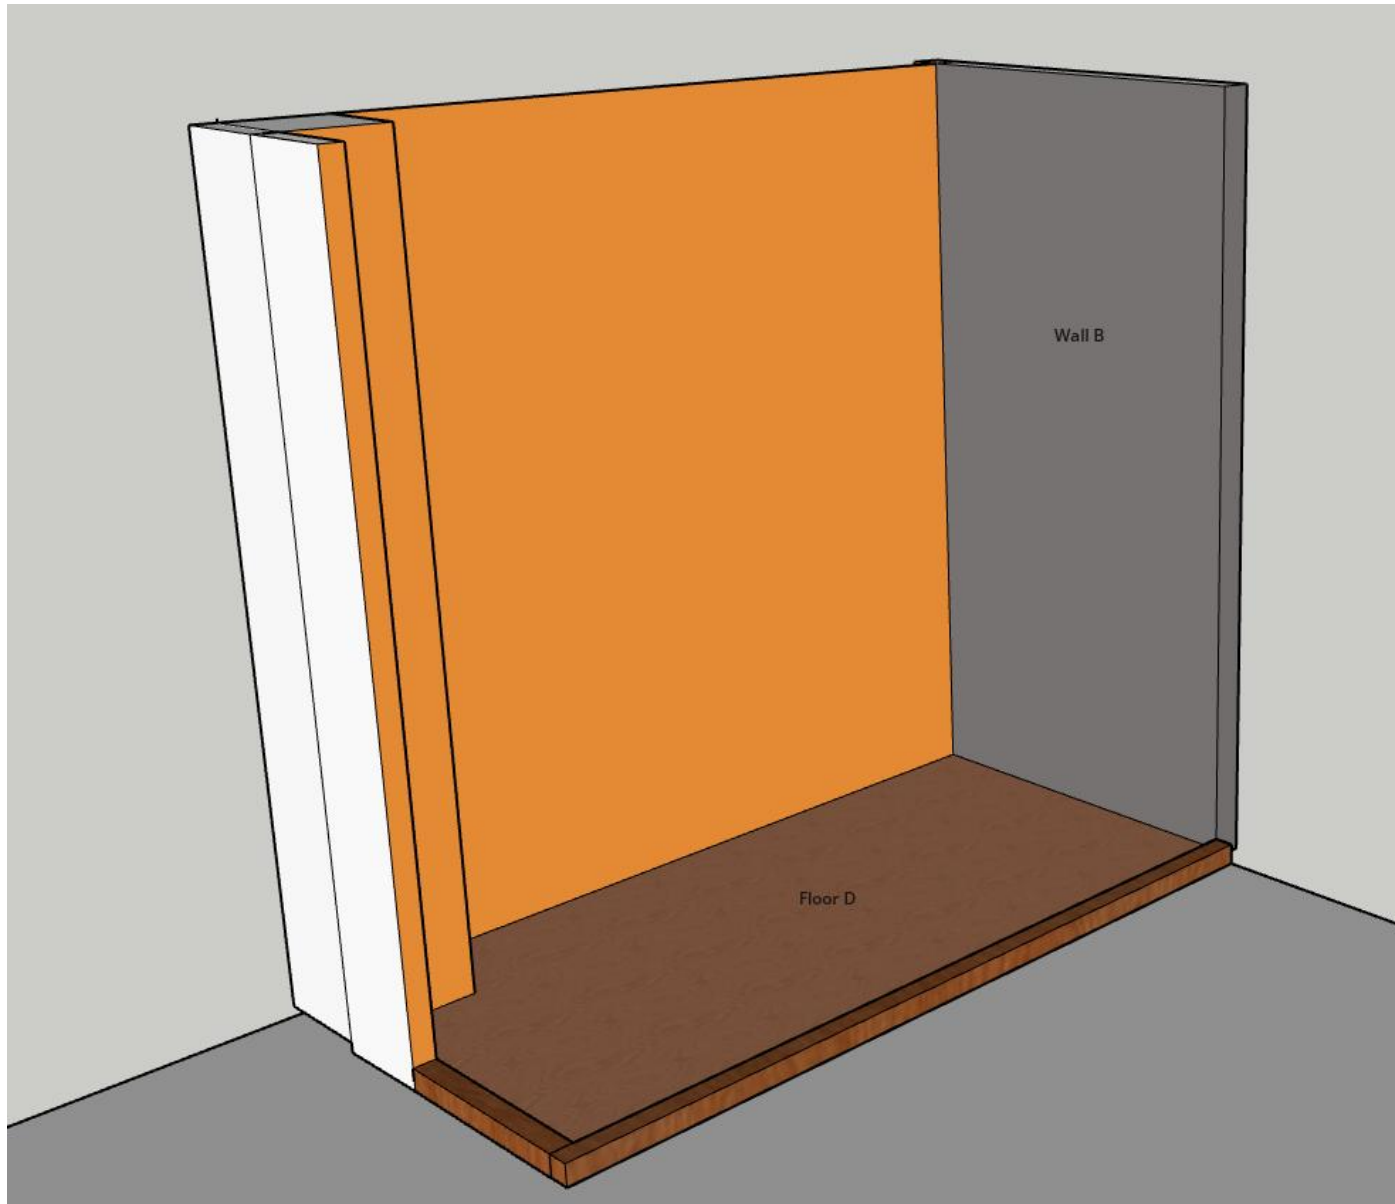


Floor D - Plan view

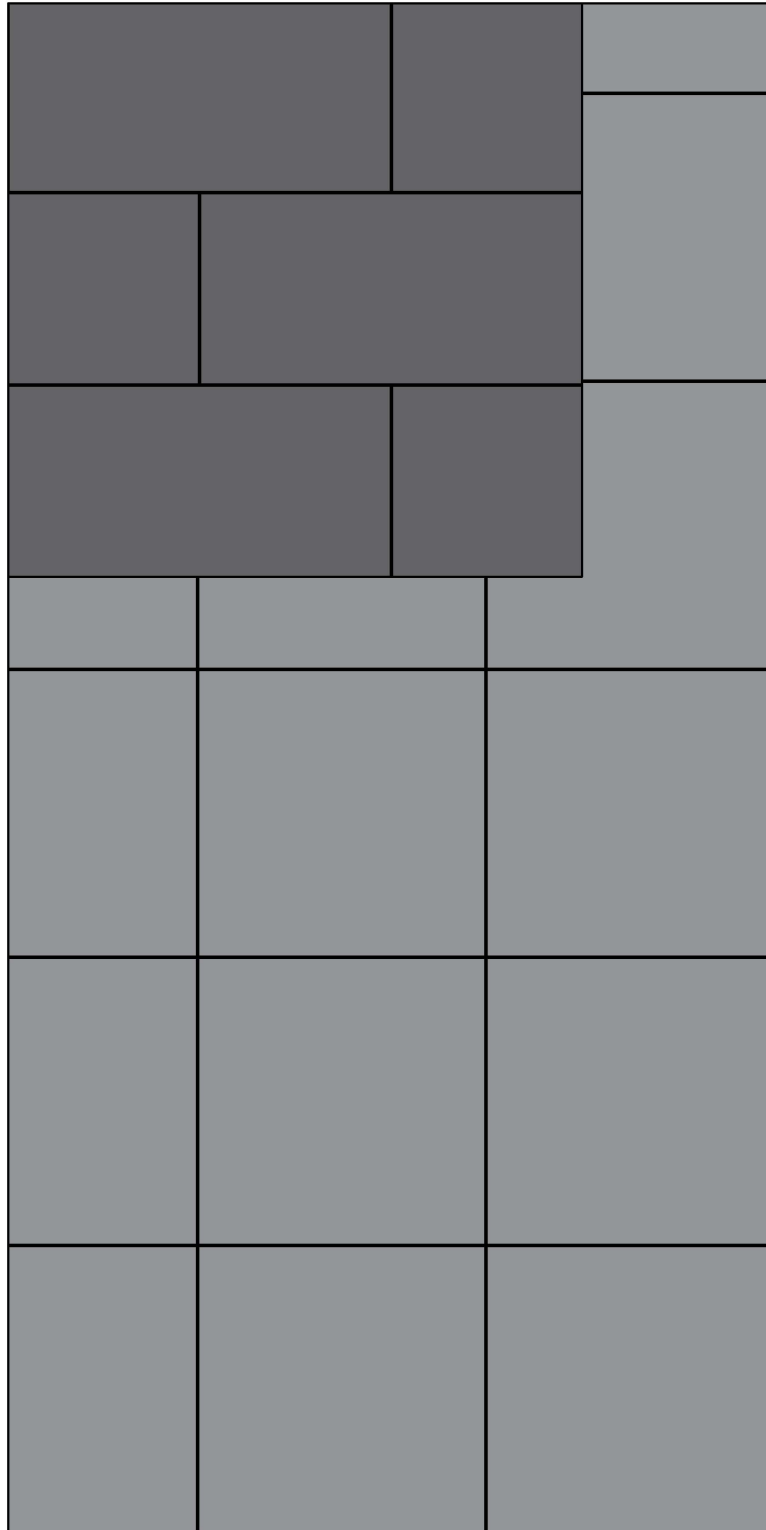

Floor D - Measurements

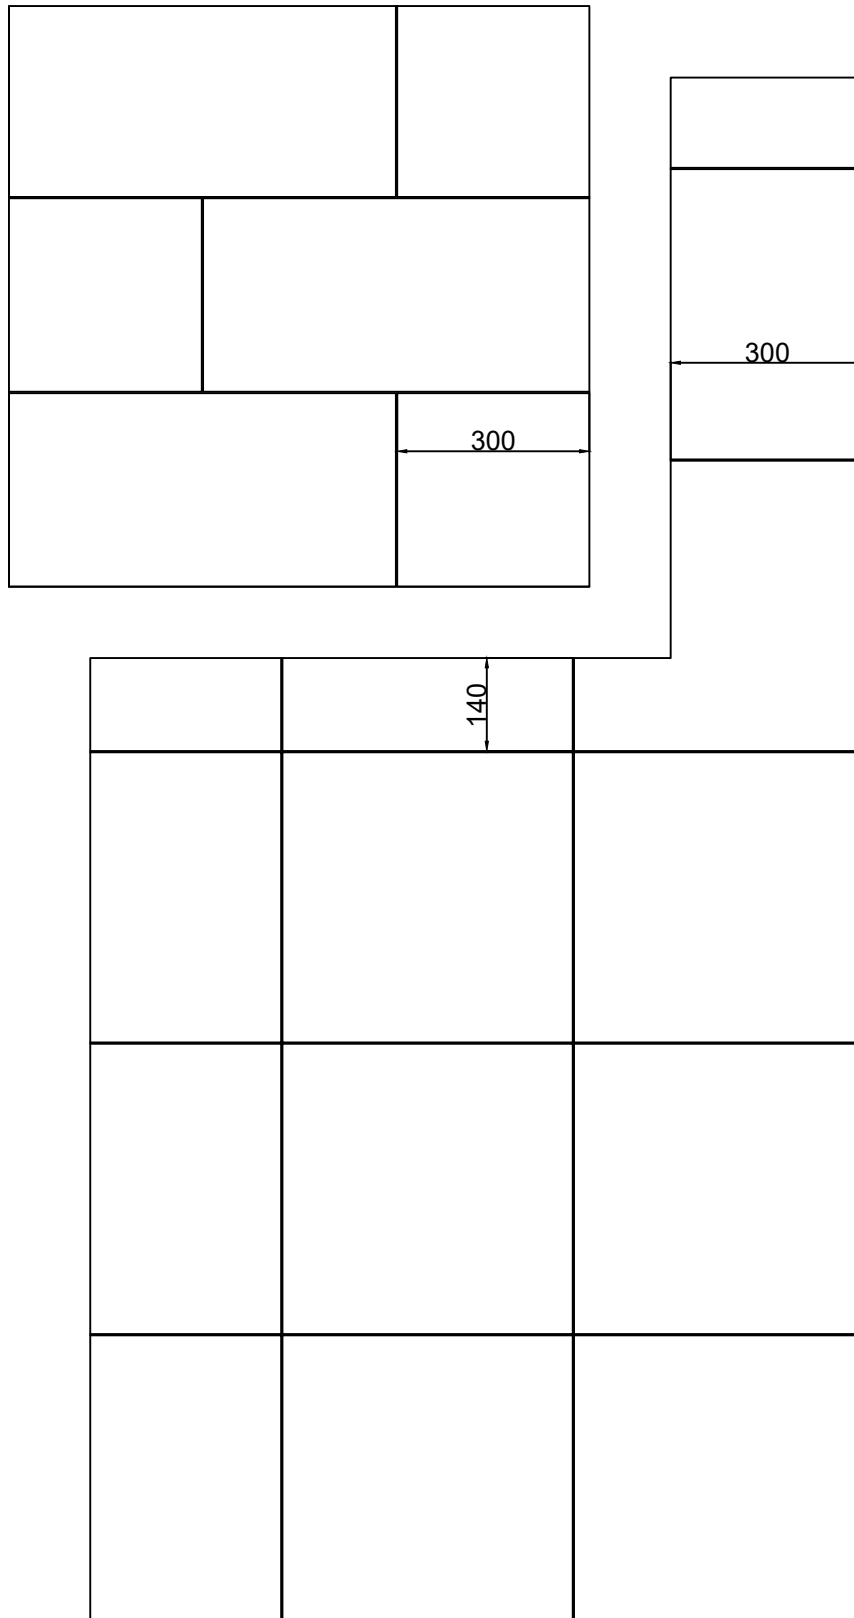


Pier - 2 sides

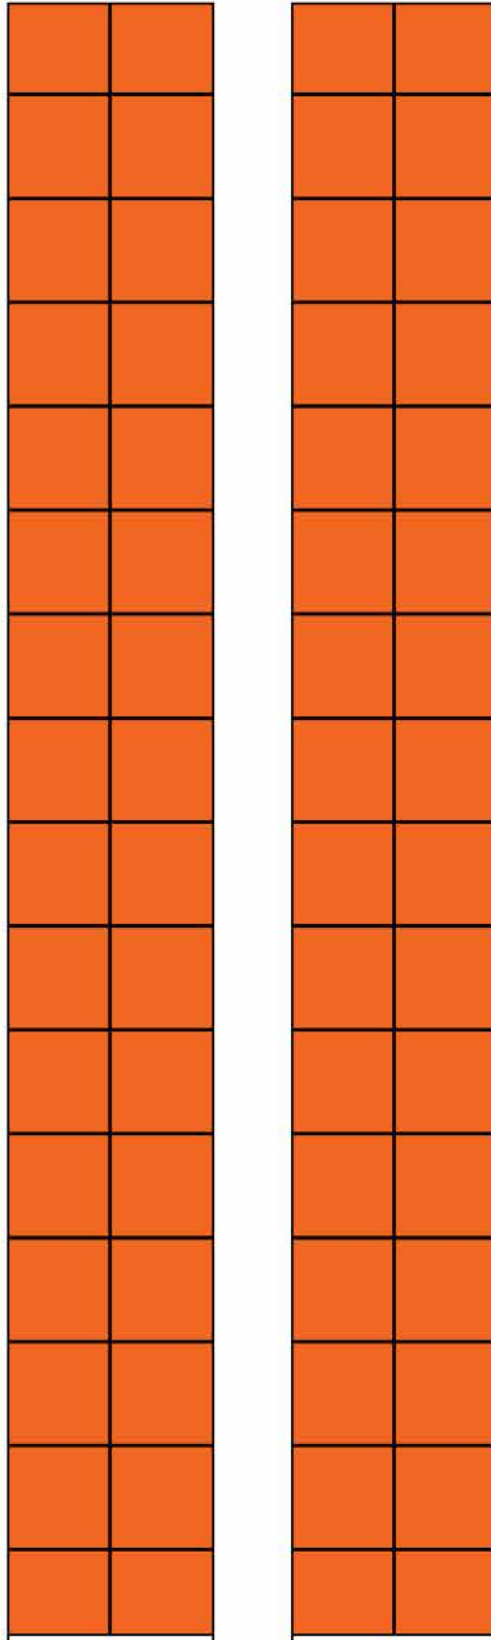


Pier - Measurements

[illegible]


Wall A

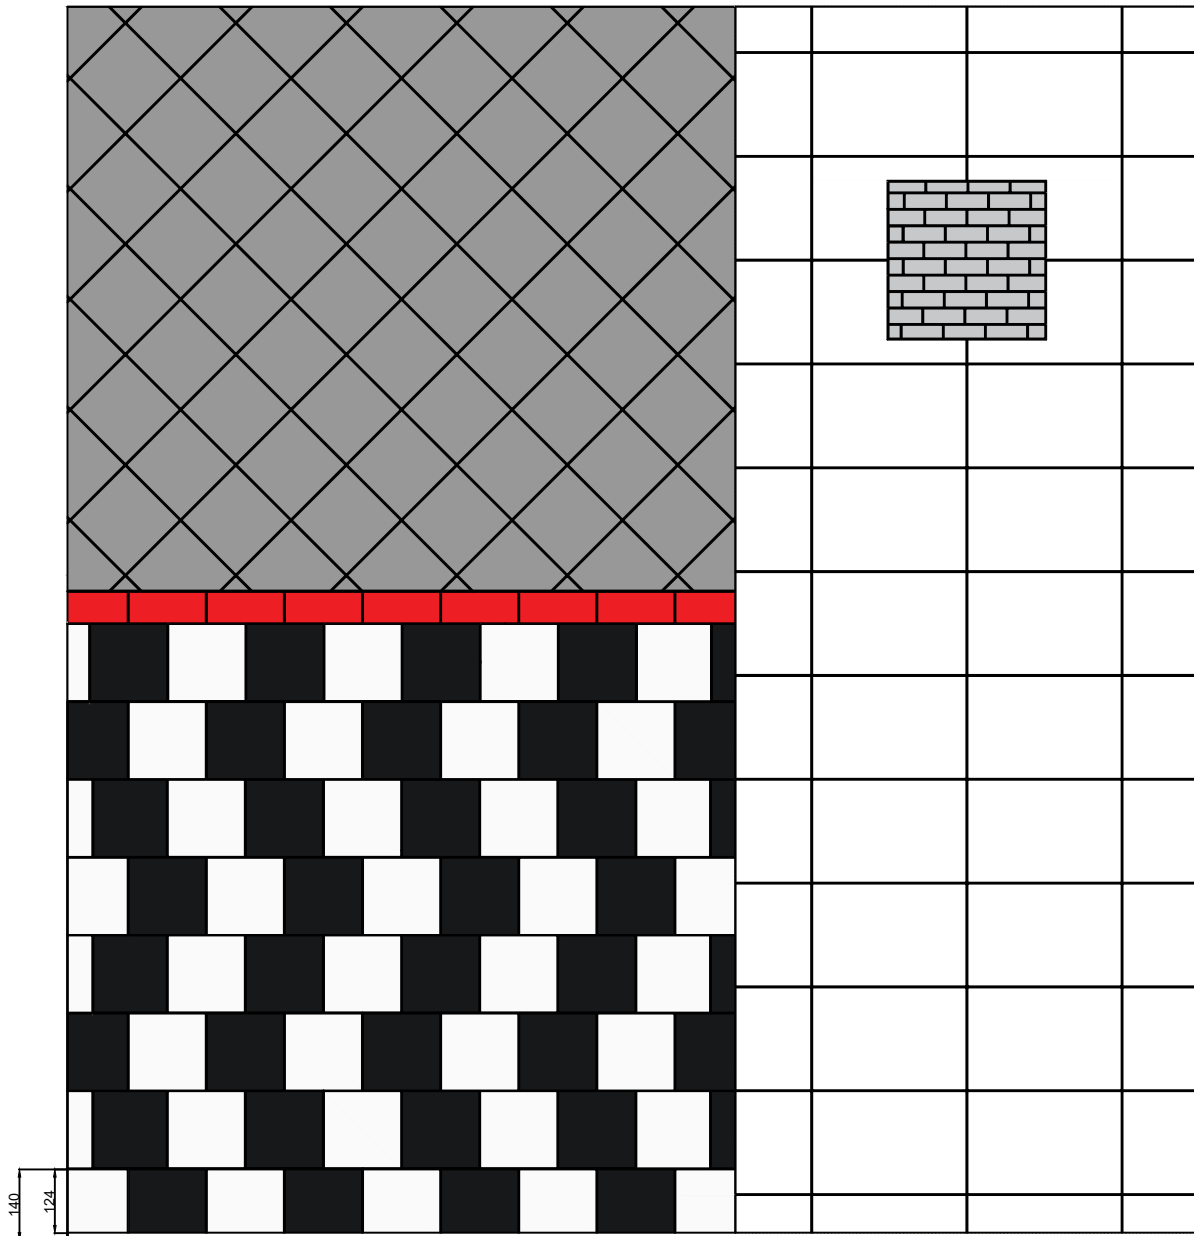


Wall A - Measurements

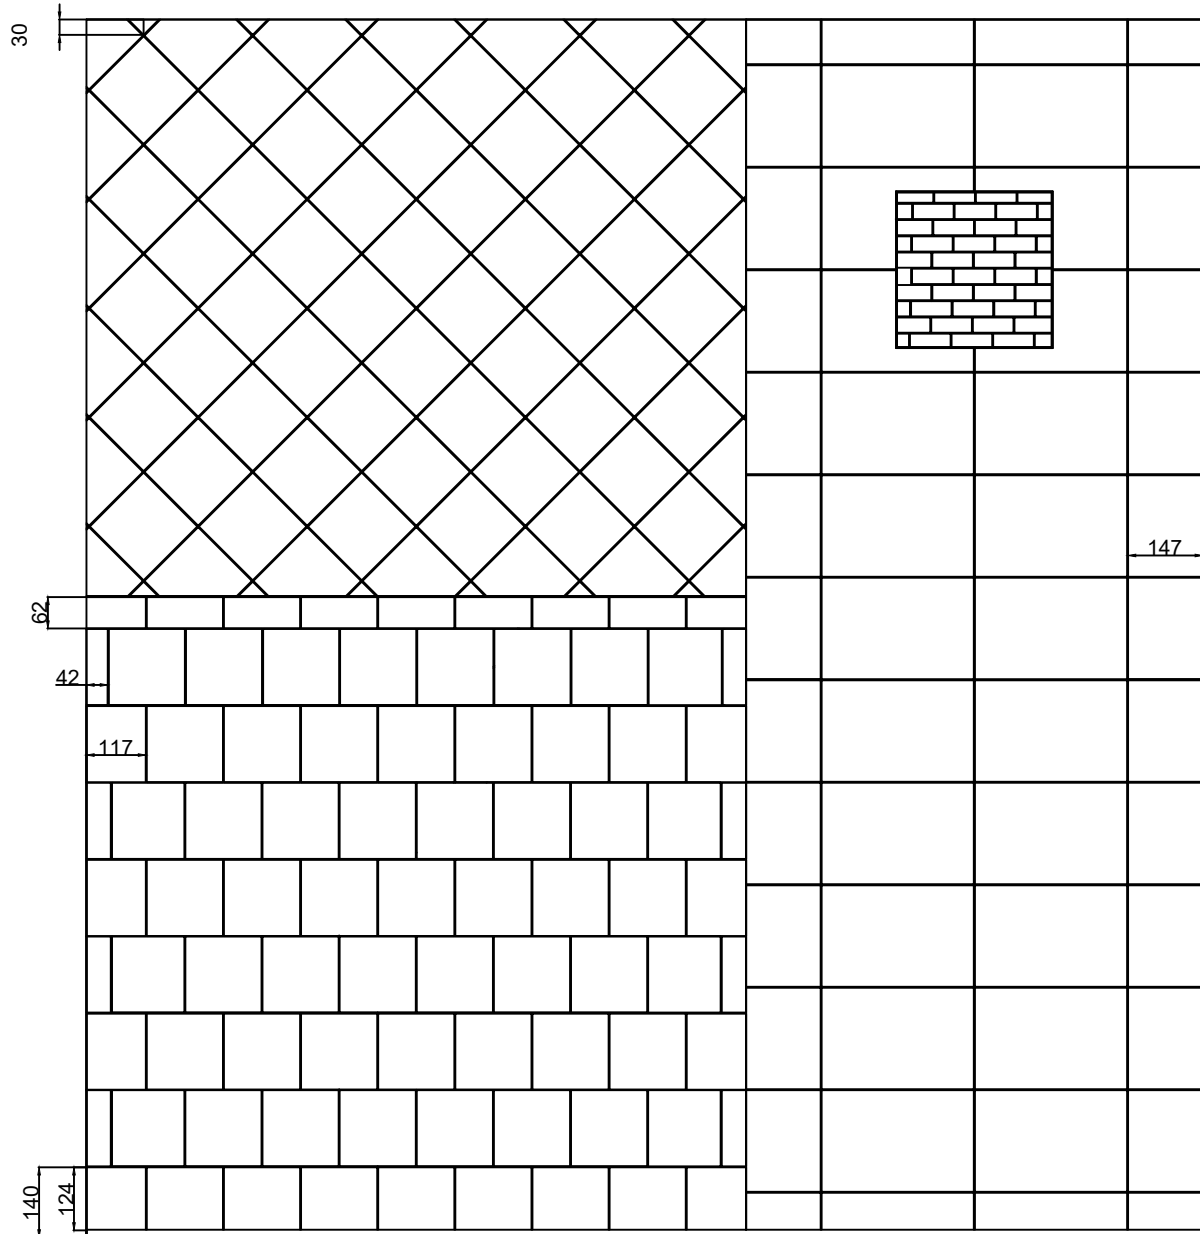


Wall A - Niche placement

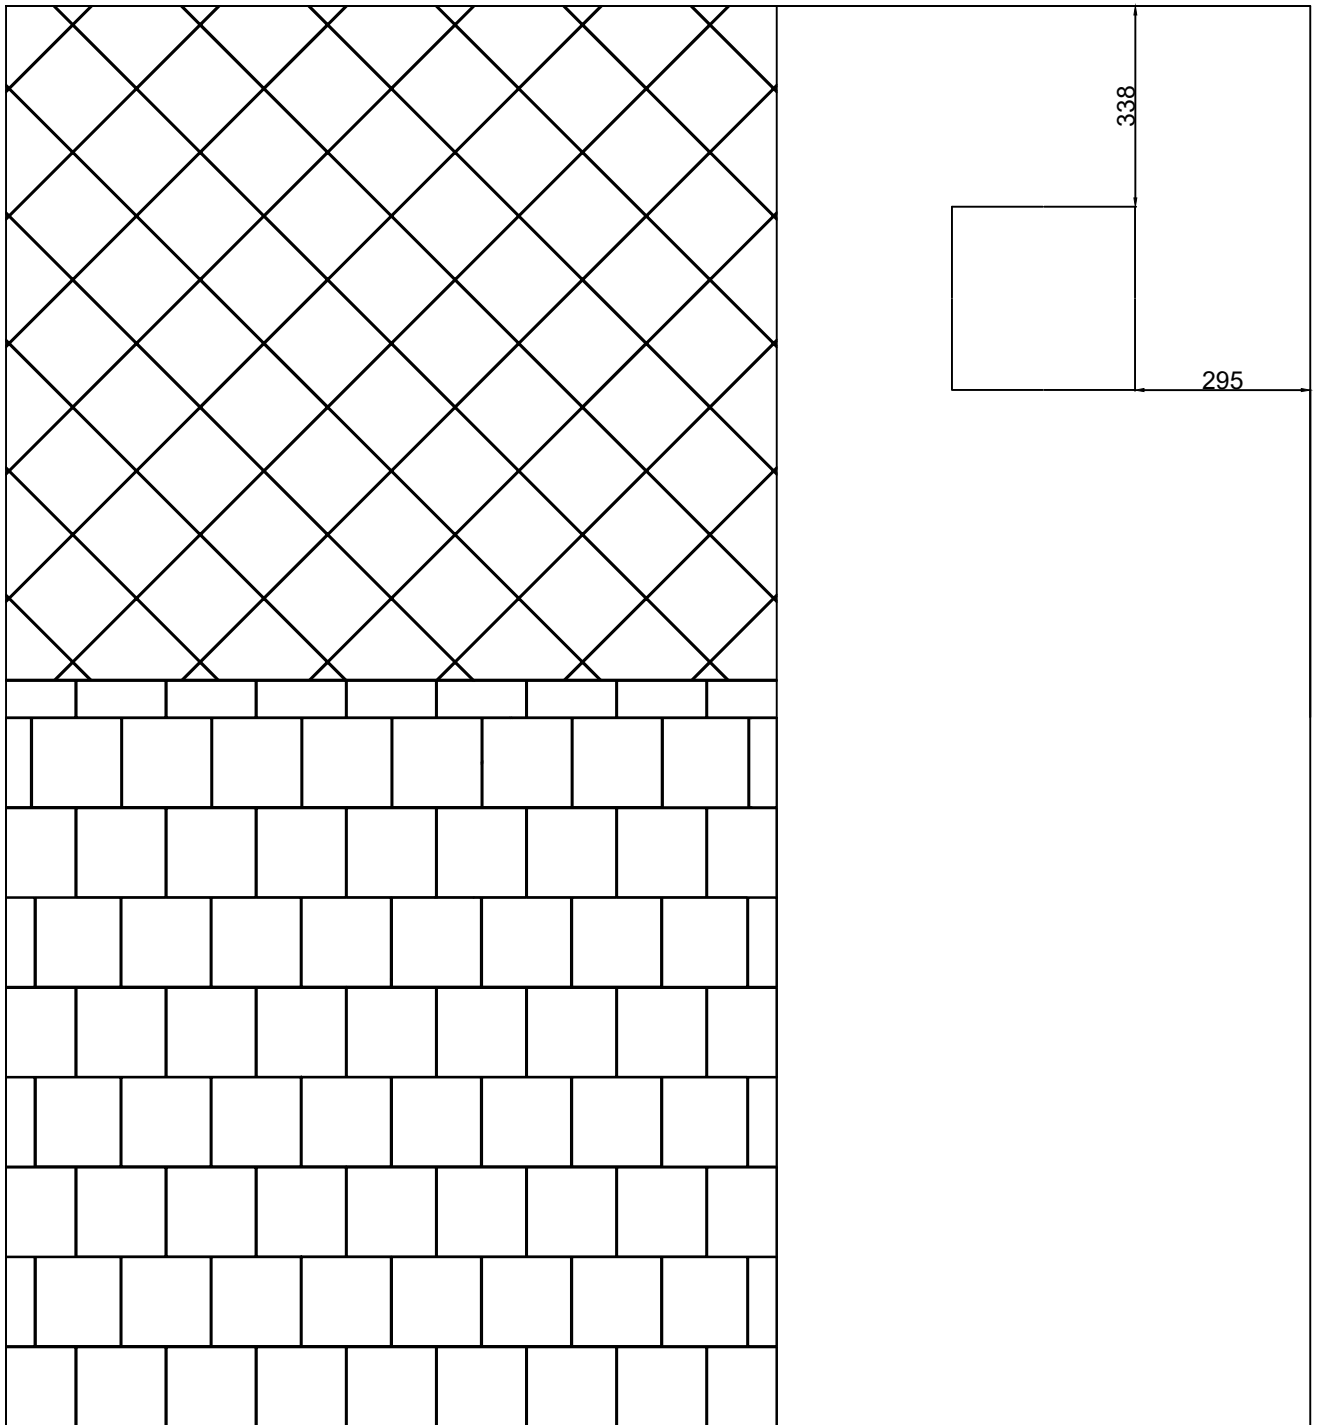


Wall B

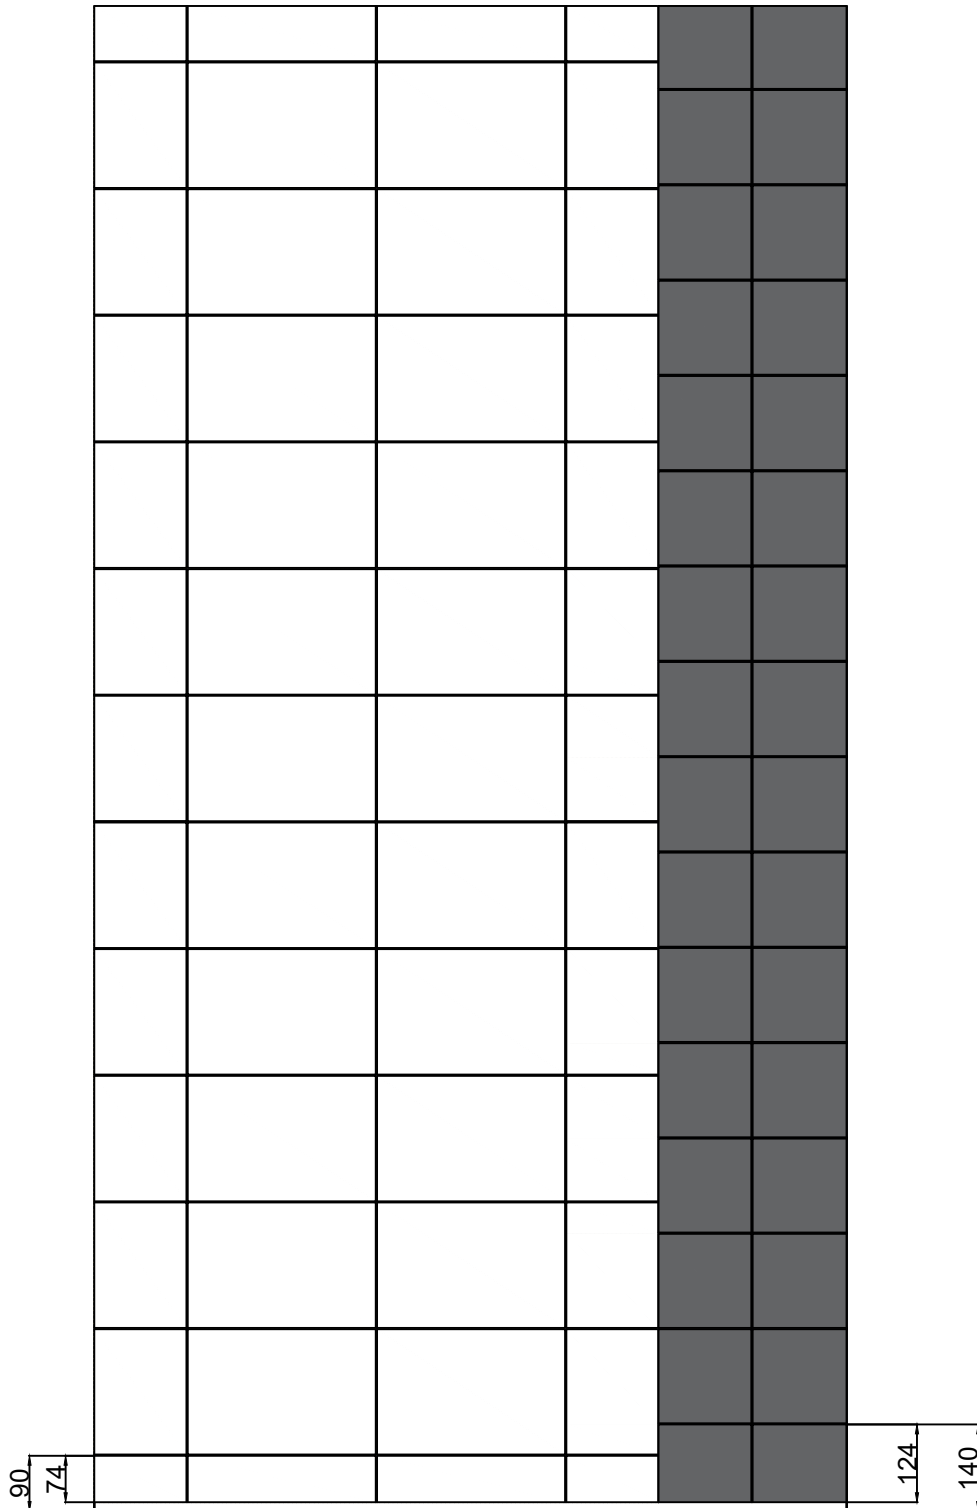

Wall B - Measurments

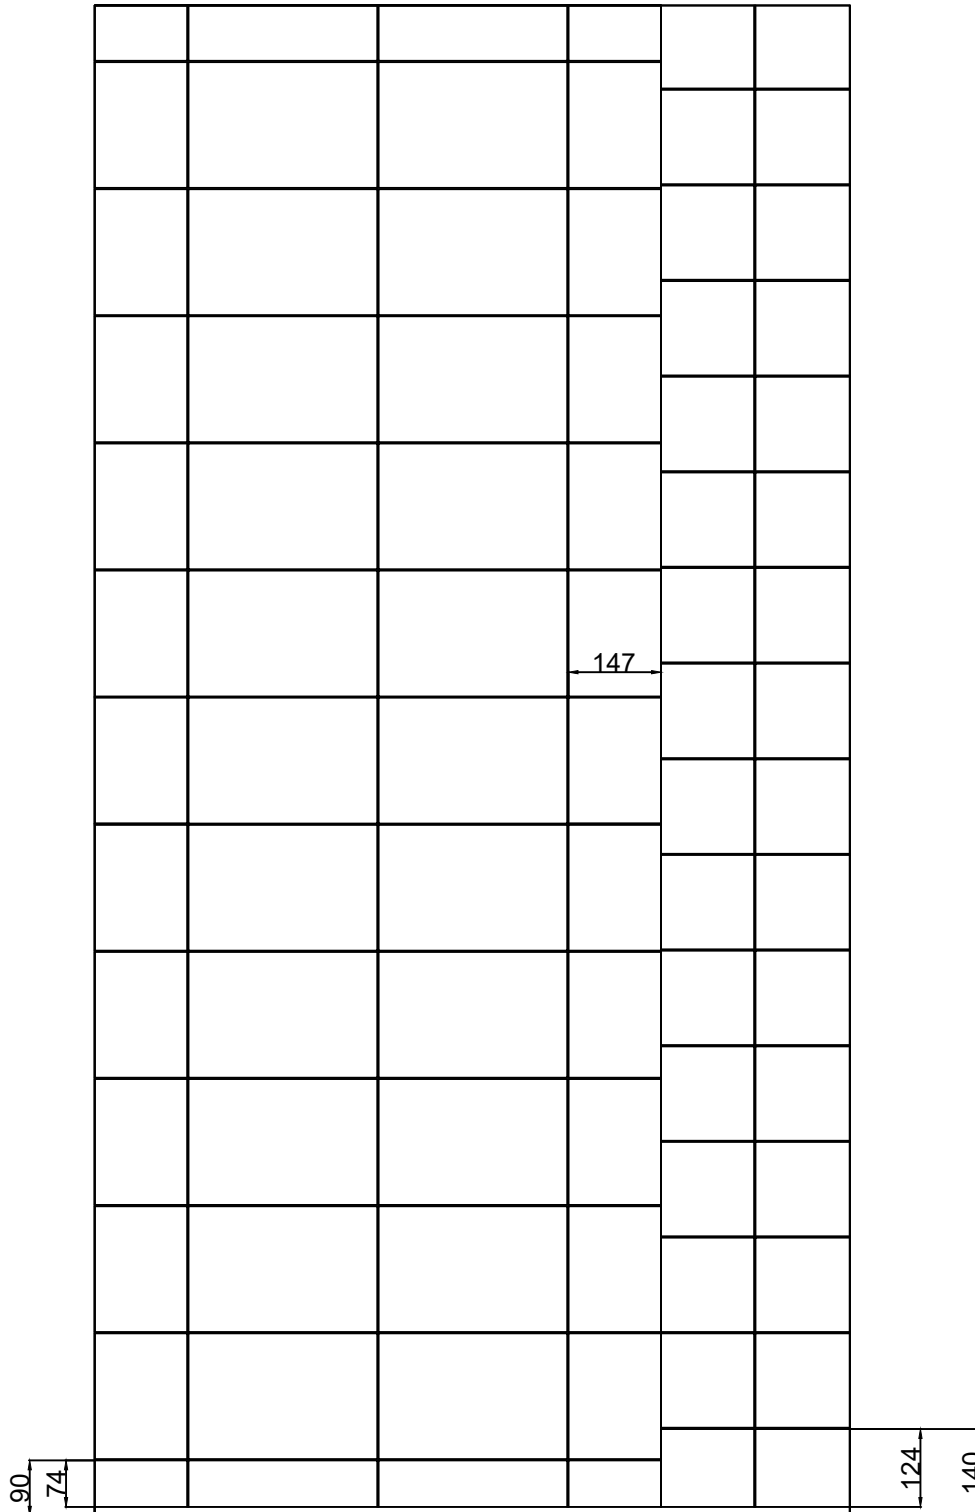

Wall C - Side profile

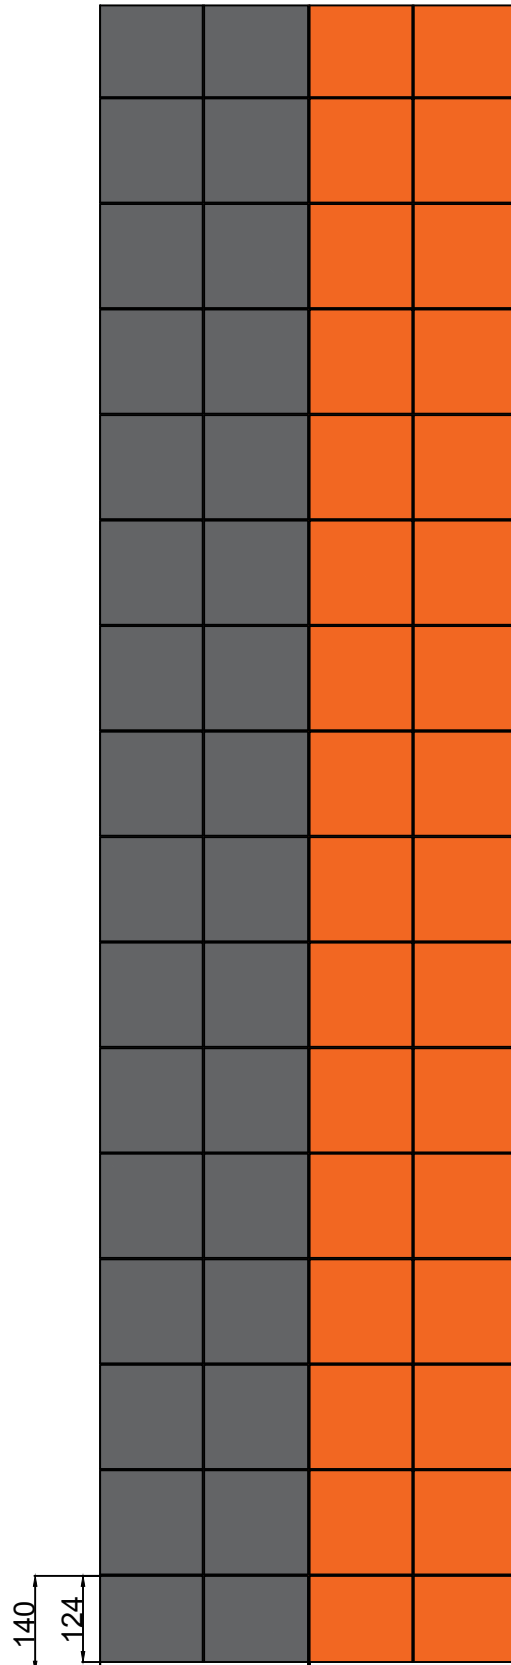

Wall C - measurements

